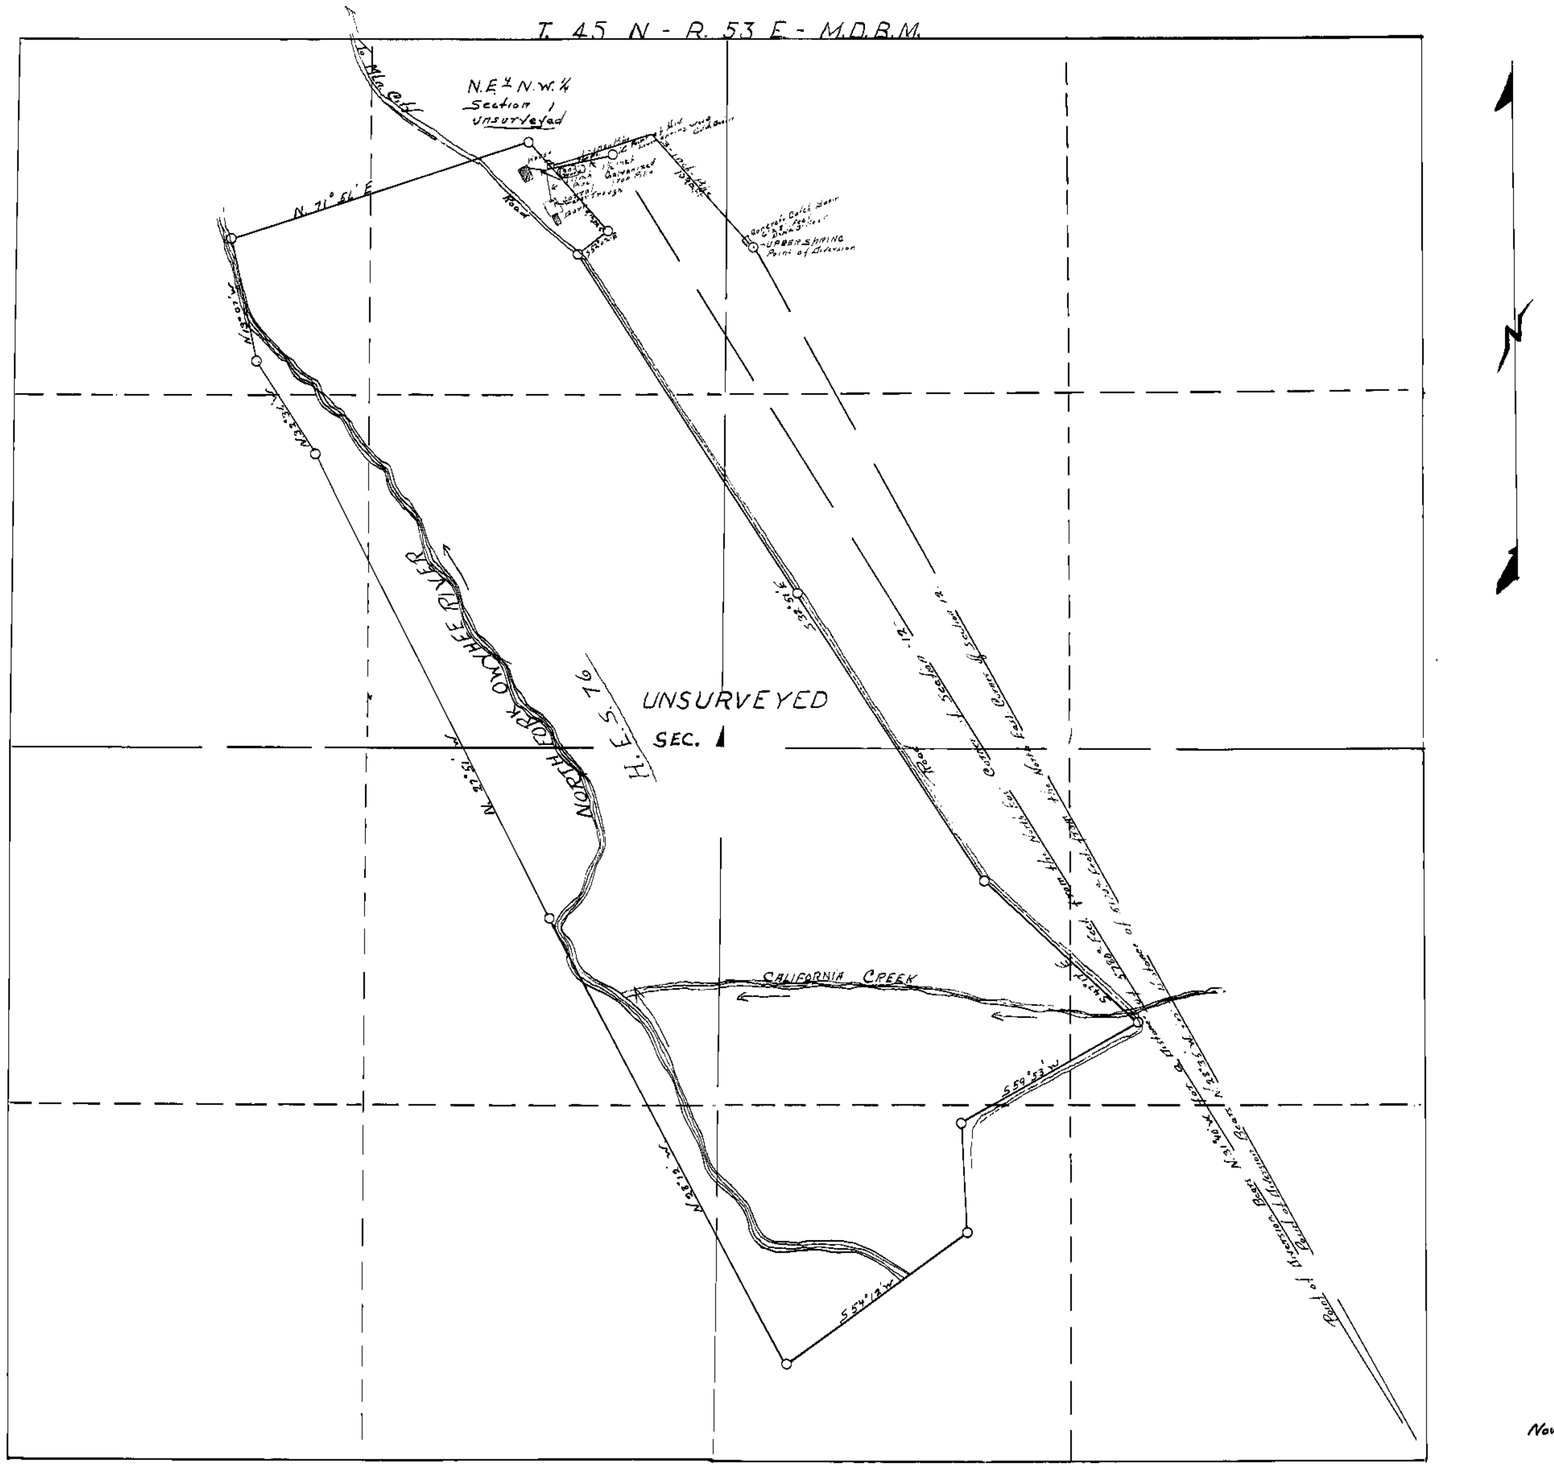

STATE OF NEVADA,
COUNTY OF ELKO, ss.

I, John W. King, being first duly sworn, depose and say that the above map is a true and accurate plot of Un-named Springs, claimed by Thomas B. Stinton, for Domestic and Stock Watering purposes, as taken from the field notes of a survey made by me and completed on the 4th day of December 1932.

That the map and survey were made at the instance of said Thomas B. Stinton, claimant of said springs, and that it truly represents the springs and improvments of Thomas B. Stinton,

John W. King
State Water Right Surveyor

Subscribed and sworn to before me this 9th day of October, 1933

H. L. Oestle
Notary Public in and for County of Elko,
State of Nevada.

SCALE 1 inch - 300 Feet

November 8, 1933

MAP TO ACCOMPANY
PROOF OF APPROPRIATION OF WATER
FOR
DOMESTIC AND STOCK WATERING PURPOSES
BY
THOMAS B STINTON
FROM
UN-NAMED SPRINGS

02275