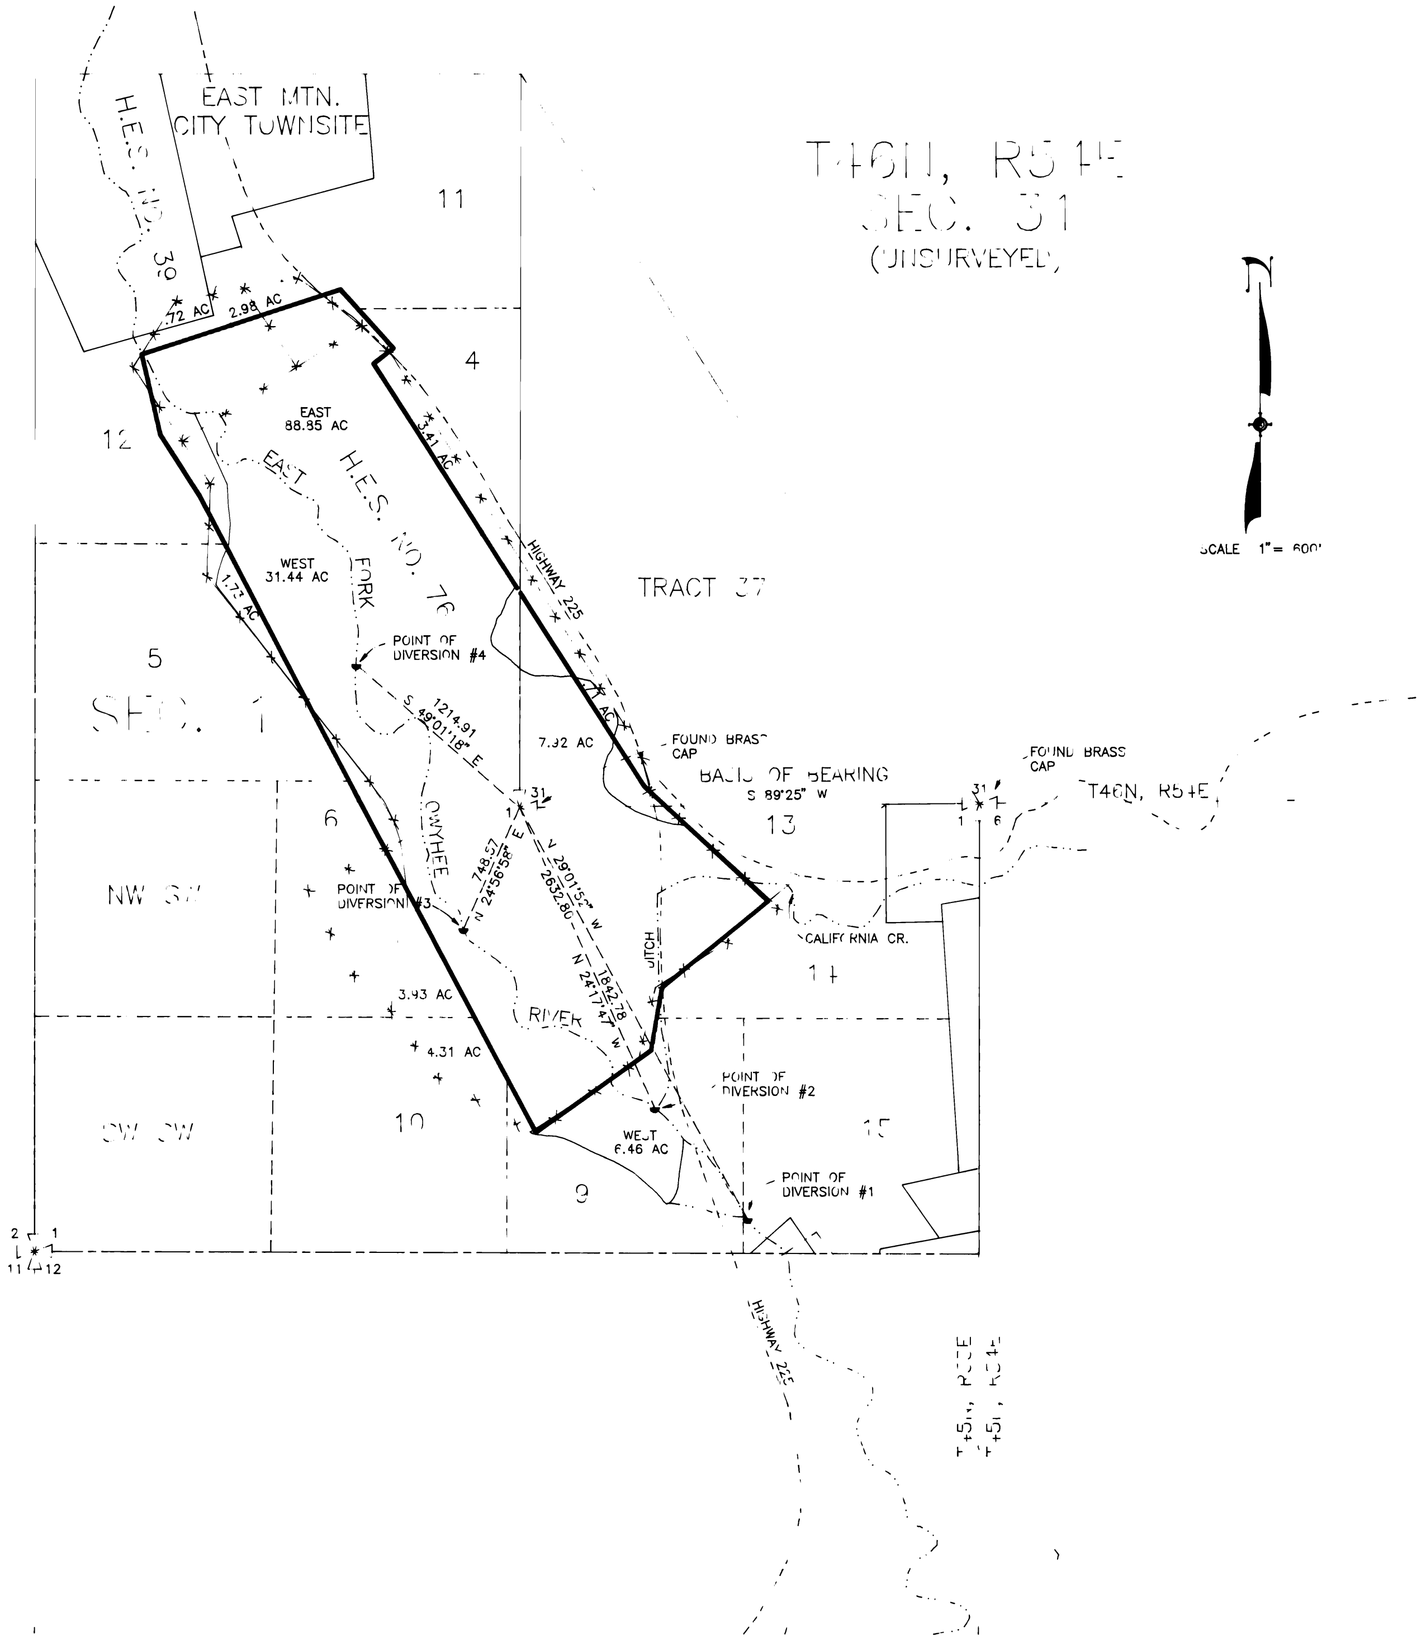

CULTURE TABULATION

SECTION	SUBDIVISION	TOWNSHIP	RANGE	CULTIVATED ACREAGE	DESCRIPTION OF CULTURE	DATE OF FIRST CULTURE
31	H.E.S. No. 76	46	54	7.92	HARVEST	1893
31	TRACT 37	46	54	.71	HARVEST	1893
1	H.E.S. No. 76	45	53	WEST 31.44	HARVEST	1893
1	H.E.S. No. 76	45	53	EAST 88.85	HARVEST	1893
1	H.E.S. No. 39	45	53	.72	HARVEST	1893
LOT 4		45	53	3.41	HARVEST	1893
LOT 5		45	53	1.73	HARVEST	1893
LOT 6		45	53	3.93	HARVEST	1893
LOT 9		45	53	WEST 6.46	HARVEST	1893
LOT 10		45	53	4.31	HARVEST	1893
LOT 11		45	53	2.98	HARVEST	1893

STATE OF NEVADA
SS
COUNTY OF WASHOE

I, MICHAEL D. BUSCHELMAN, BEING FIRST DULY SWORN, DEPOSE AND SAY THAT THIS MAP, CONSISTING OF (1) ONE SHEET, HAS BEEN CORRECTLY DRAWN TO THE DESIGNATED SCALE FROM NOTES OF FIELD SURVEYS MADE UNDER MY SUPERVISION AND CONDUCTED BETWEEN NOV. 1, 1994 AND NOV. 4, 1994. THIS SURVEY PROVIDED THE NECESSARY DATA TO ESTABLISH EXISTING POINTS OF DIVERSION AND TO VERIFY FROM AERIAL PHOTOGRAPHY WHICH PROVIDED PLACES OF USE FOR CULTURE BOUNDARIES.

THE CULTIVATED ACREAGES WERE DETERMINED BY ENLARGEMENT OF AERIAL PHOTOGRAPHY BY U.S. DEPARTMENT OF AGRICULTURE SOIL CONSERVATION SERVICE. THIS AERIAL PHOTOGRAPHY IS DATED OCTOBER, 1974. ENLARGEMENT WAS COMPLETED UTILIZING U.S.G.S. TOPOGRAPHIC MAPS, GENERAL LAND OFFICE SURVEY PLATS AND BUREAU OF LAND MANAGEMENT SURVEY PLATS. CULTURE BOUNDARY VERIFICATION WAS CONDUCTED IN THE FIELD BETWEEN NOV.1, 1994 AND NOV.4, 1994.

LEGAL SUBDIVISIONS HAVE BEEN PLOTTED FROM CURRENT GENERAL LAND OFFICE SURVEY PLATS AND BUREAU OF LAND MANAGEMENT SURVEY, RESURVEY, DEPENDENT RESURVEY PLATS.

THIS MAP TRULY AND CORRECTLY REPRESENTS EXISTING POINTS OF DIVERSION AND EXISTING PLACES OF USE FROM SURFACE SOURCES WITHIN THE EAST FORK OF THE OWYHEE RIVER DRAINAGE IN ELKO COUNTY, NEVADA, BY PETE L. AND KARAN E. MORI FOR IRRIGATION, STOCKWATER AND DOMESTIC PURPOSES.

MICHAEL D. BUSCHELMAN STATE WATER RIGHT SURVEYOR NO. 7463

SUBSCRIBED AND SWORN TO BEFORE ME THIS 16th DAY OF JUNE, 1995

NOTARY PUBLIC IN AND FOR WASHOE COUNTY, NEVADA

NOTES:

THIS MAP HAS BEEN COMPILED TO ILLUSTRATE CULTURAL BOUNDARIES AND TO QUANTIFY CULTIVATED ACREAGE. THE LEGAL SUBDIVISION LINES HAVE BEEN PLOTTED IN ACCORDANCE WITH CURRENT GENERAL LAND OFFICE SURVEY PLATS AND BUREAU OF LAND MANAGEMENT SURVEY, RESURVEY AND DEPENDENT RESURVEY PLATS. THIS MAP IS NOT INTENDED TO DETERMINE OR ILLUSTRATE OWNERSHIP BOUNDARIES. SUBDIVISION LINES ILLUSTRATED MAY CHANGE BASED ON RECOVERED SECTION CORNER AND QUARTER CORNER MONUMENTS.

FIELD SURVEYS WERE CONDUCTED TO ESTABLISH SUFFICIENT CONTROL TO ENLARGE EXISTING AERIAL PHOTOGRAPHY FOR THE IDENTIFICATION OF CULTURE BOUNDARIES, THE CALCULATION OF ACREAGES AND TO TIE EXISTING POINTS OF DIVERSION TO FOUND SECTION CORNERS.

CULTURE BOUNDARY IDENTIFICATION WAS CONDUCTED IN THE FIELD BETWEEN NOV. 1, 1994 AND NOV. 4, 1994. FIELD VERIFICATION WAS COMPLETED UTILIZING U.S. DEPARTMENT OF AGRICULTURE SOIL CONSERVATION SERVICE, DATED OCTOBER, 1974. AFTER THE CULTURE BOUNDARIES WERE ESTABLISHED IN THE FIELD AND TIED TO THE ENLARGEMENTS, THE ACREAGES WERE DETERMINED BY DIGITIZING THESE BOUNDARIES WITHIN EACH 40 ACRE SUBDIVISION.

BASIS OF BEARING:

THE SOUTH LINE OF SECTION 31 T46N, R54E, MDM, TAKEN AS S. 89°25" W., THE BEARING IS BETWEEN THE SW CORNER OF SECTION 31 T46N, R54E, MDM AND THE SW CORNER OF SECTION 6 T45N, R54E, MDM, USING GENERAL LAND OFFICE SUPPLEMENTAL PLAT OF SECTION 6, DATED MAY, 1970.

0 600 1200 1800 2400 3000
SCALE 1" = 600'

STATE ENGINEER'S USE

P:\DWGS\WATER\MORIAMNL.DWG

SUMMIT ENGINEERING CORPORATION
CONSULTING ENGINEERS AND SURVEYORS
5405 MAE ANNE AVE. RENO, NEVADA 89523
(702) 747-8550

AMENDED
MAP TO ACCOMPANY
AMENDED PROOF OF APPROPRIATION
NO. 02276
OF WATER FOR
IRRIGATION, STOCKWATER
AND DOMESTIC PURPOSES
BY
PETE L. AND KARAN E. MORI
SOURCE OF WATER - EAST FORK OWYHEE RIVER
ELKO COUNTY NEVADA

SHEET No. 2.

Section	Sub-division	Township	Range	Cultivated Acreage	Description of Culture	Date of First Culture
12	NW¼ SE¼	45 N.	53 E.	2.12	Wild Hay	1893
12	NW¼ SE¼	45 N.	53 E.	7.80	Irr. Pasture	1893
12	NE¼ SE¼	45 N.	53 E.	3.68	Wild Hay	1893
12	SW¼ NE¼	45 N.	53 E.	.27	Wild Hay	1893
12	SW¼ NE¼	45 N.	53 E.	3.95	Irr. Pasture	1893
12	SE¼ NE¼	45 N.	53 E.	26.69	Wild Hay	1893
12	SE¼ NE¼	45 N.	53 E.	8.87	Irr. Pasture	1893
12	NE¼ NE¼	45 N.	53 E.	14.21	Wild Hay	1893
12	NE¼ NE¼	45 N.	53 E.	6.10	Irr. Pasture	1893
1	SE¼ SE¼	45 N.	53 E.	.83	Wild Hay	1893
7	SW¼ NW¼	45 N.	54 E.	3.93	Wild Hay	1893
1	SW¼ SE¼	45 N.	53 E.	5.93	Timothy & Wild Hay	1893
1	NW¼ SE¼	45 N.	53 E.	30.68	" "	1893
1	NE¼ SW¼	45 N.	53 E.	7.64	" "	1893
1	SW¼ NE¼	45 N.	53 E.	6.06	" "	1893
1	SE¼ NW¼	45 N.	53 E.	24.64	" "	1893
1	NE¼ NW¼	45 N.	53 E.	12.73	" "	1893
1	NW¼ NW¼	45 N.	53 E.	4.16	" "	1893
			Total Acreage	170.29 Acres.		

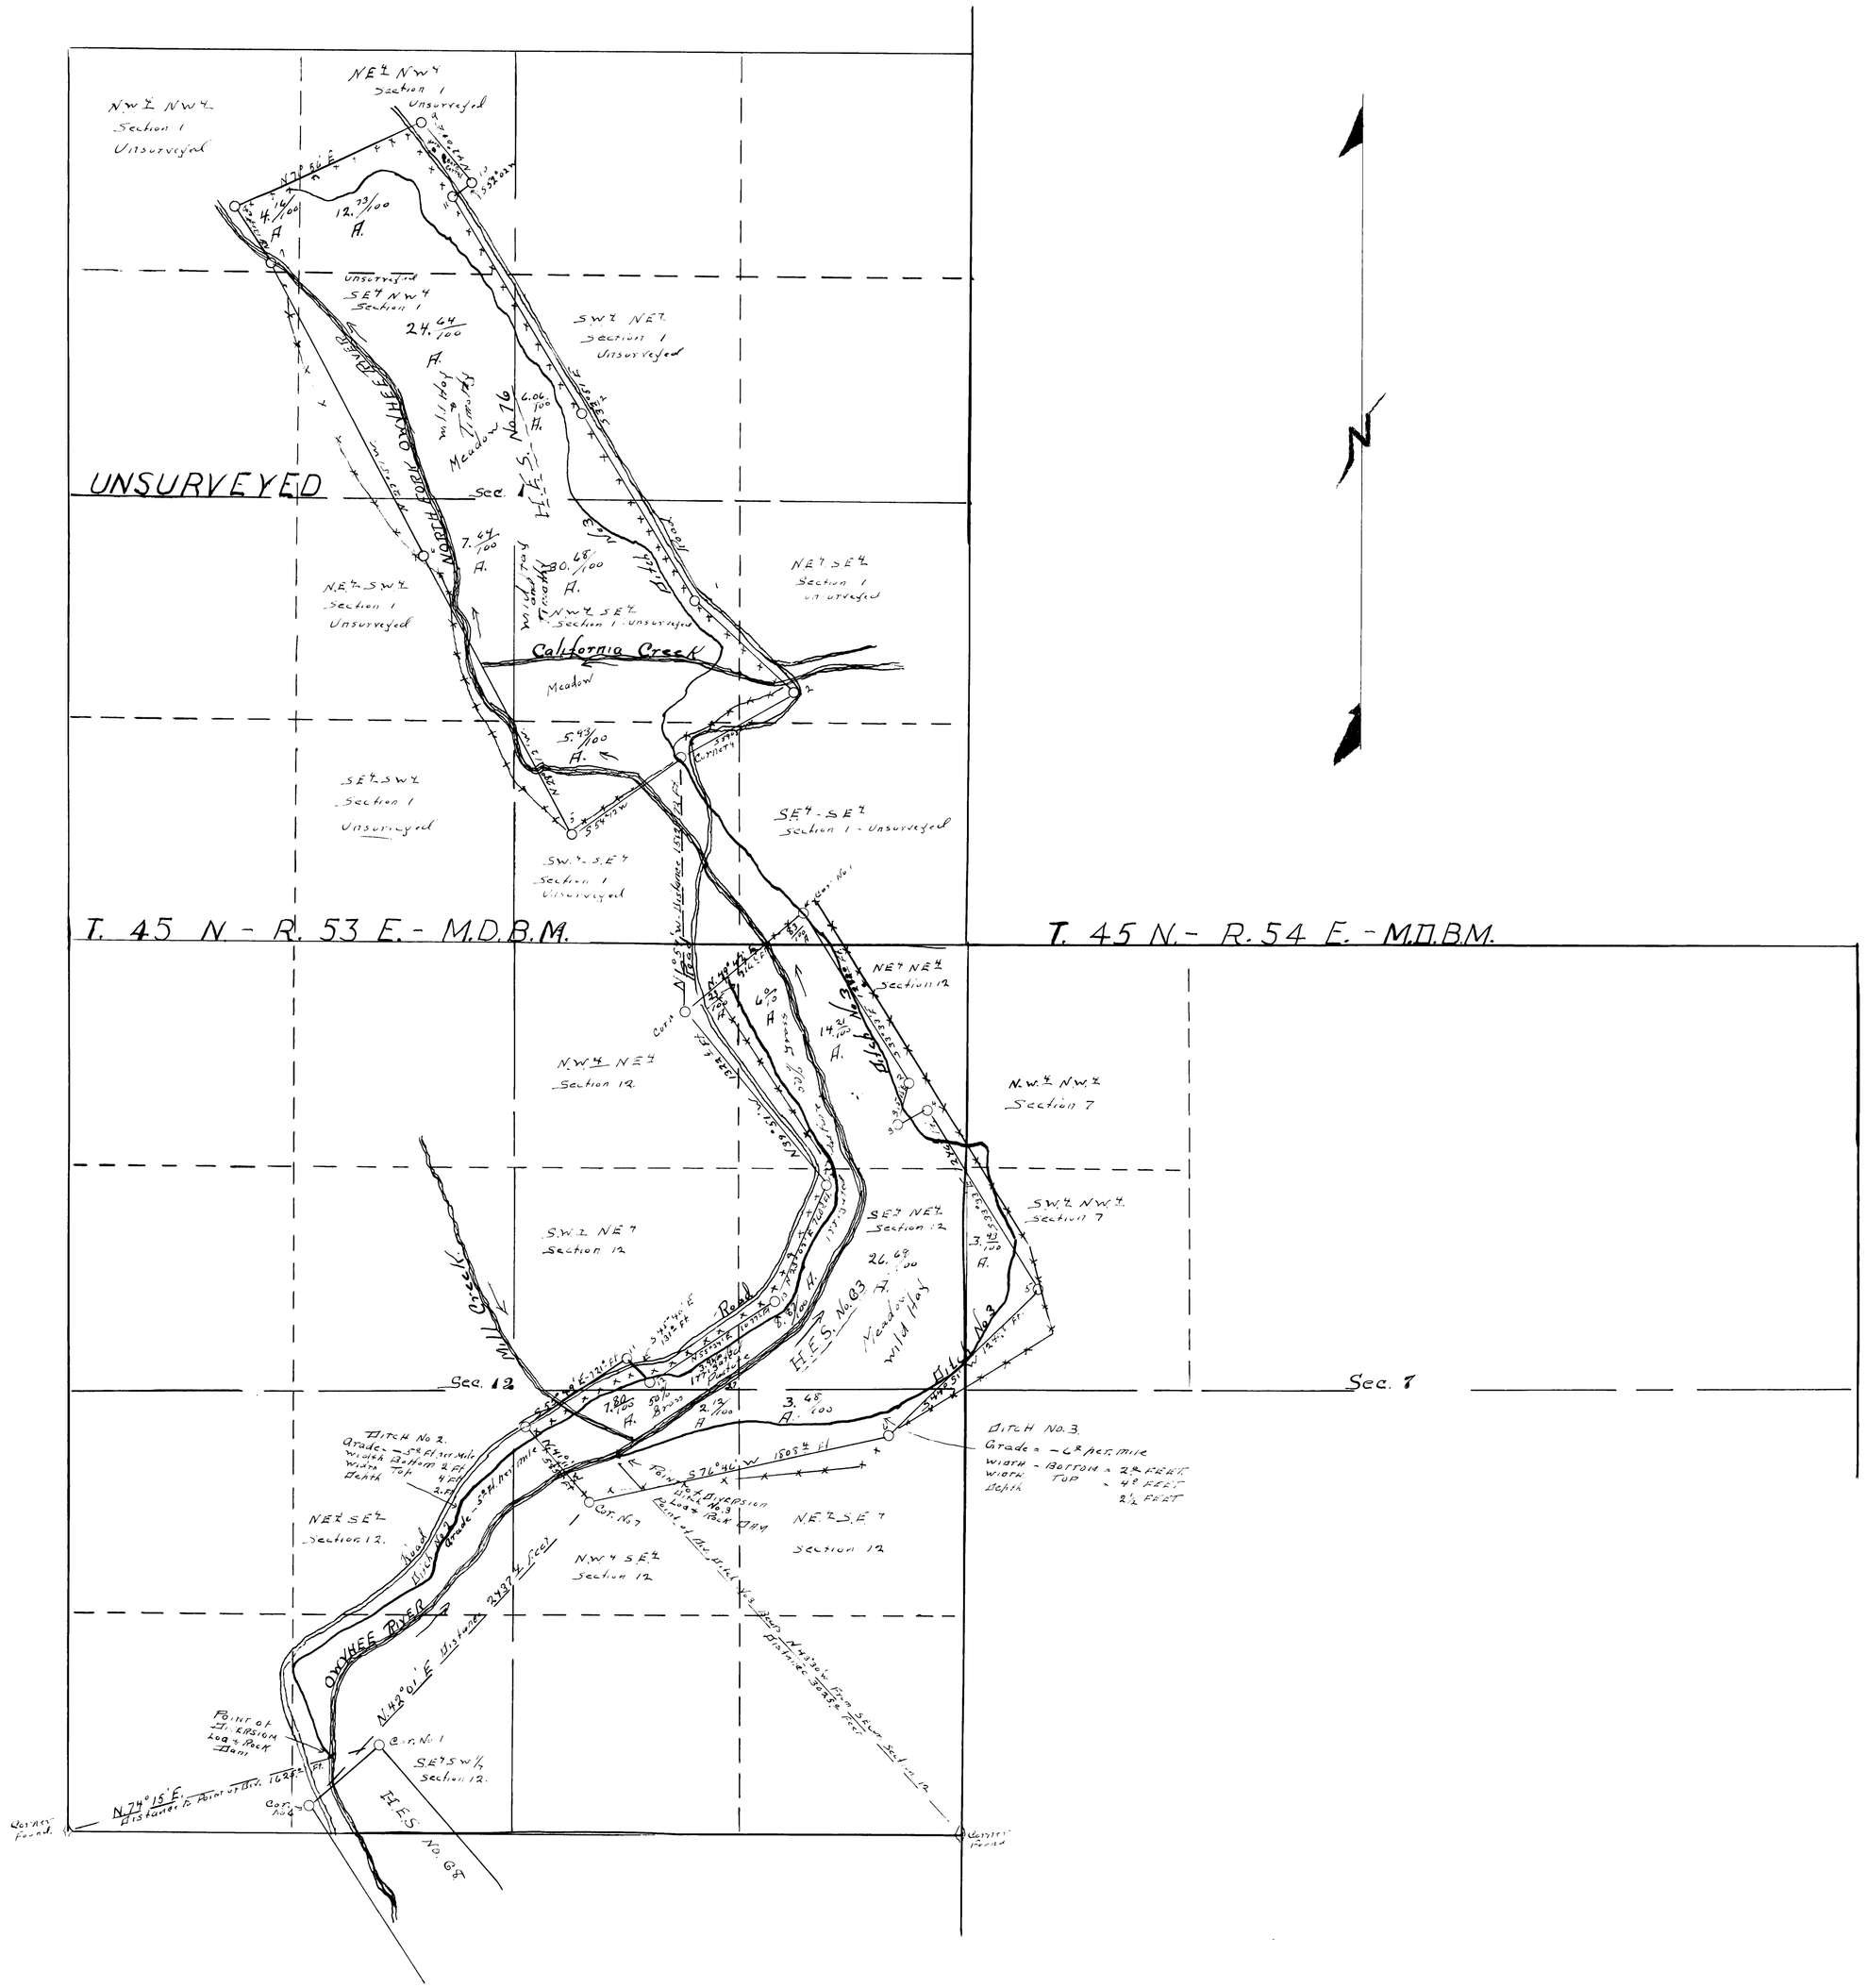

SCALE 1 INCH = 600 FEET.

200 400 600 800 1000 FT. 2000 FT. 3000 FT.

Nov. 8, 1933

MAP TO ACCOMPANY
PROOF OF APPROPRIATION
OF
WATER FOR IRRIGATION
BY
THOMAS B. STINTON
FROM
NORTH FORK OF OWYHEE RIVER
AND TRIBUTARIES

61420 02276