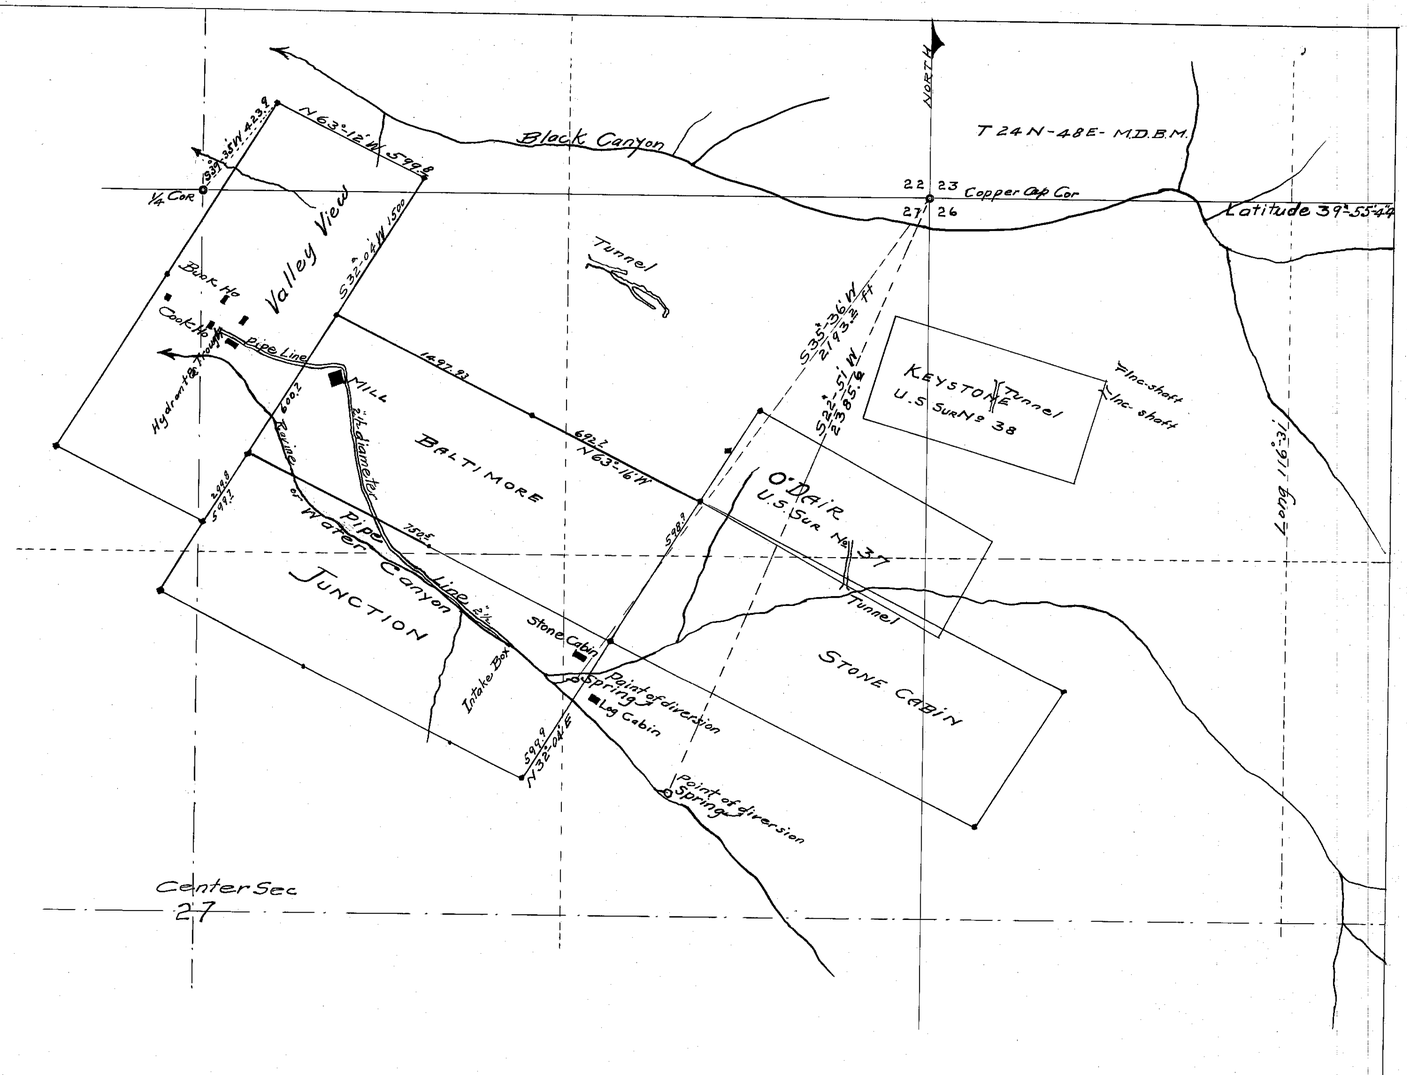


State of California } ss
County Alameda

I, R.E. Tilden being first duly sworn depose and say that this map consisting of one sheet has been correctly drawn to the designated scale from field notes of a survey made by me between the 25th of May and the 10th of June 1934, that it truly and correctly represents the location and extent of the works used to divert water from Springs in SE¼ of NE¼ Section 27 to mill and camp in NW¼ of NE¼ Sec 27 both in Tp 24 N-R 48 E M.D.B. Med Eureka County State of Nevada by W.R. Withnell and L.A. Benson, by Wm F. Rose, their Atty in fact, for mining, milling and domestic purposes, That all other works or streams which are crossed by or connected with said works, are correctly shown and designated hereon.

R.E. Tilden
State Water Right Surveyor.

Subscribed and sworn to before me this 5th day of September 1934.

W.C. Mohlmschaedt
Notary Public in and for
Alameda County California

My Commission Expires September 19, 1936.

FILED
September 7, 1934
STATE ENGINEER'S OFFICE

Map showing location of Springs and pipe line from Water Canyon to Mill & Camp with adjacent lode mining claims & watercourses, as located in NE¼ Sec 27-T24N-R48E Eureka County Nevada

Scale 1" = 300 ft

W.R. Withnell
L.A. Benson
Owners.

R.E. Tilden
Surveyor
Berkeley Calif

by Wm F. Rose
Their Atty in fact
609 Mills Bld. San Francisco Calif

02279