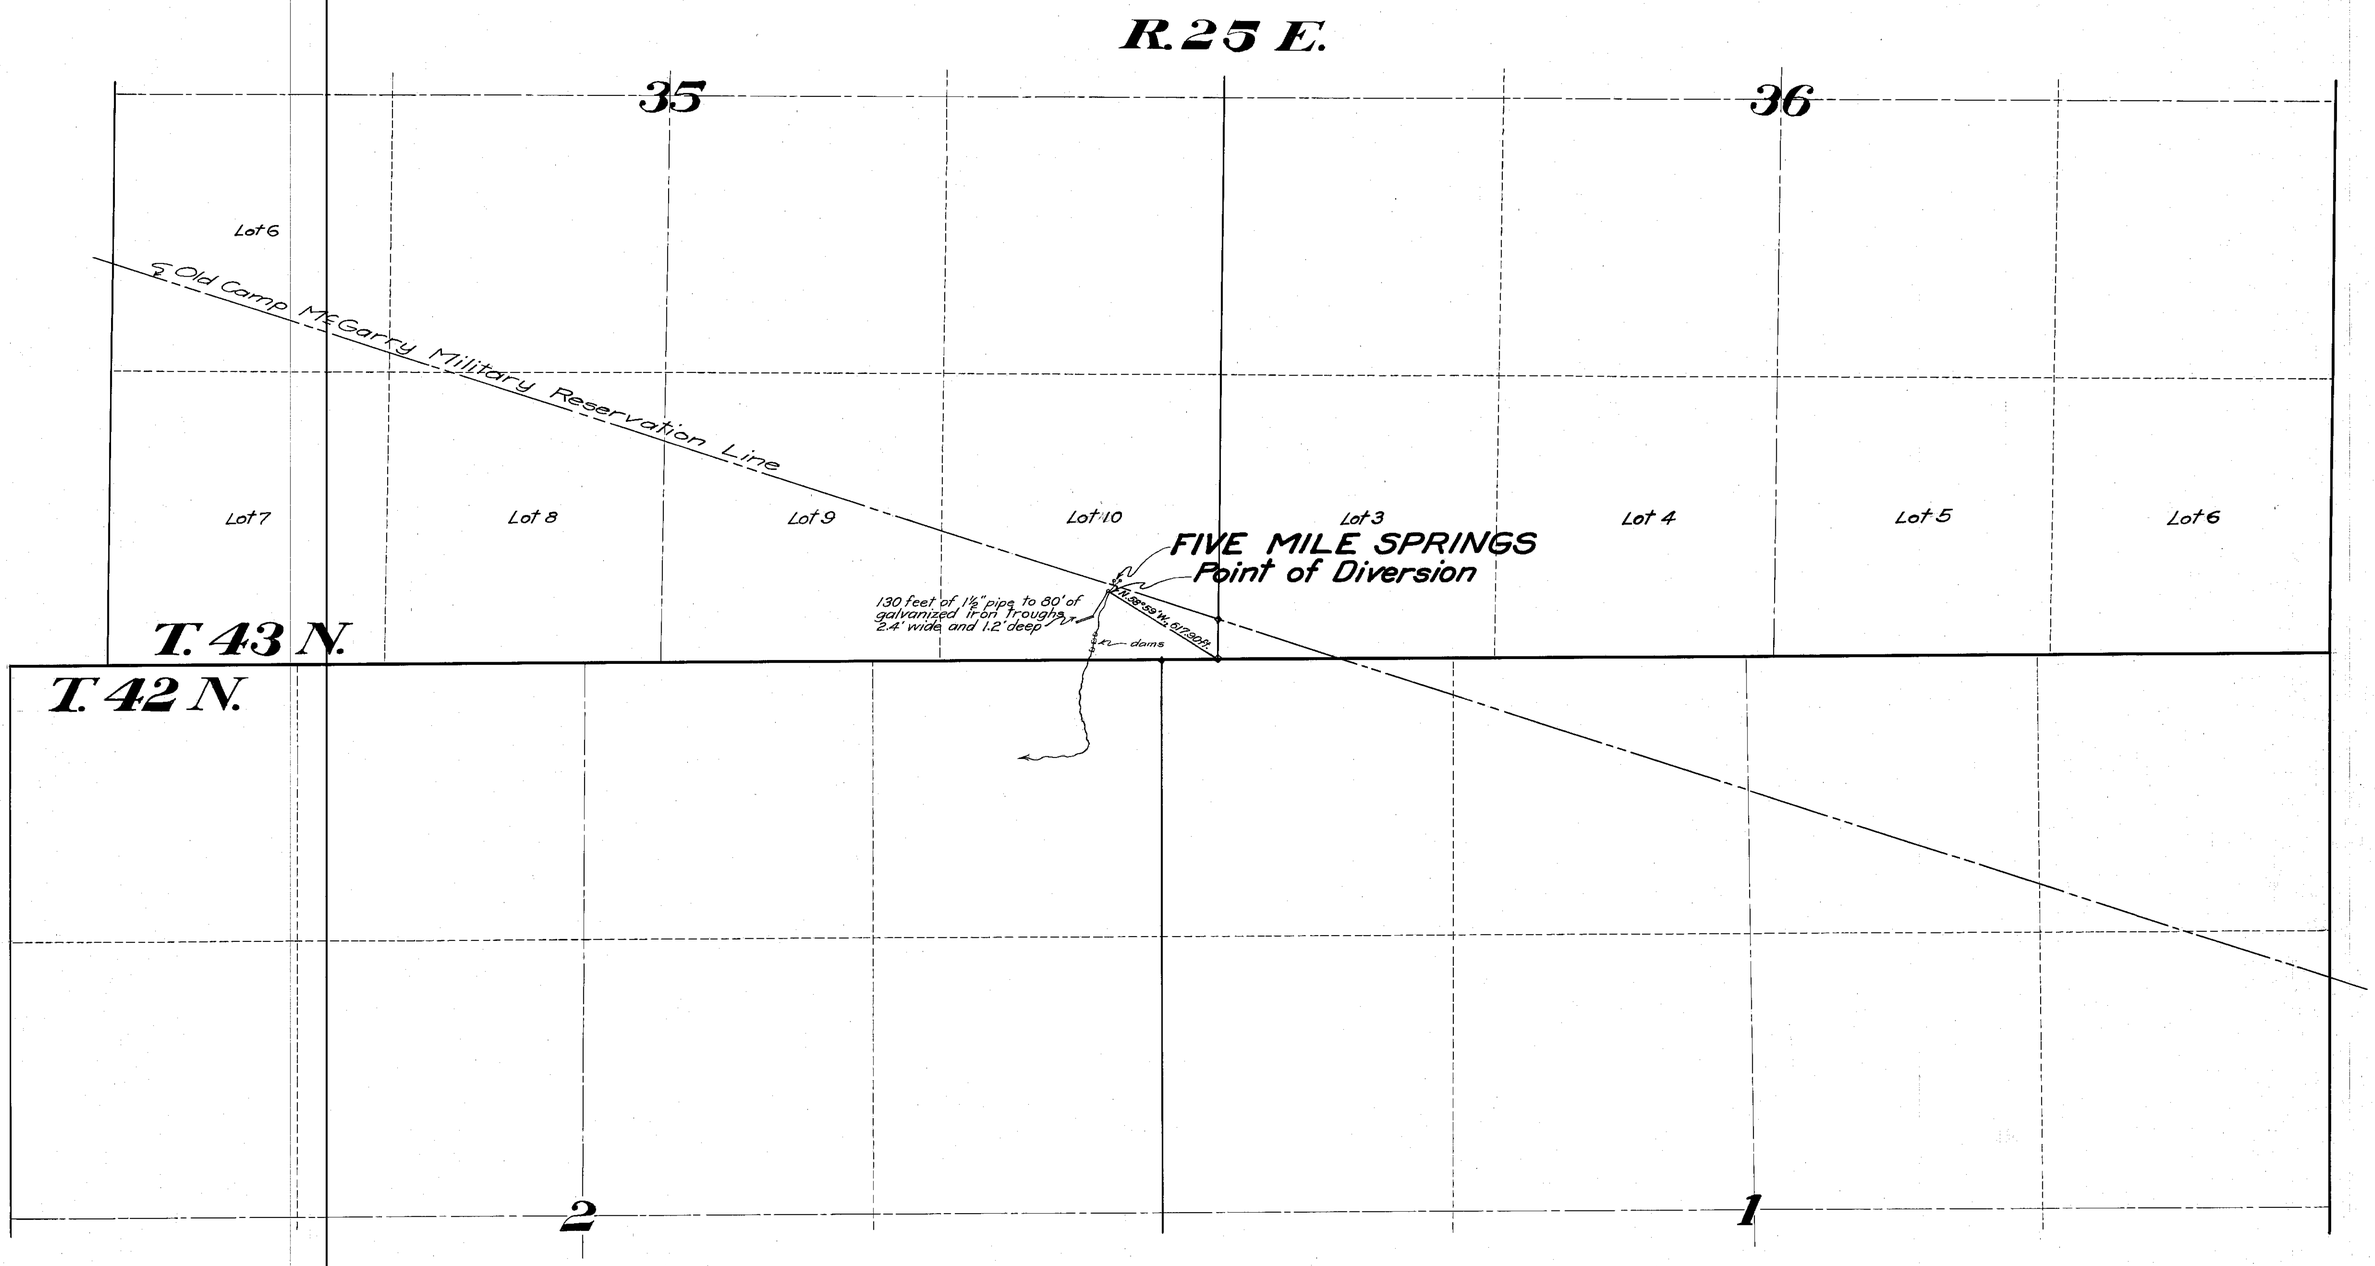

STATE OF NEVADA }
COUNTY OF ORMSBY } SS.

I, Harvey M. Payne, being first duly sworn, depose and say that this map has been correctly drawn to the designated scale from the field notes of a survey made by me on Nov. 22, 1934; that it truly and correctly represents the location and extent of works at Five Mile Springs, Humboldt County, Nevada; that said map has been prepared at the instance of Parman-Valerdi Company in connection with vested rights claimed under Proof of Appropriation No. 02283 for stockwatering purposes, and that the point of diversion and works are correctly shown hereon.

Harvey M. Payne
WATER RIGHT ENGINEER.

Subscribed and sworn to before me this 9th day of November, 1935.

[signature]
Notary Public in and for
Ormsby County, Nevada.

SCALE: 1" = 400'

MAP
TO ACCOMPANY
PROOF OF APPROPRIATION NO. 02283
FOR
STOCKWATERING
FROM
FIVE MILE SPRINGS
BY
PARMAN-VALERDI COMPANY

SURVEYED AND MAPPED BY HARVEY M. PAYNE, WATER RIGHT ENGINEER

02283