STATE OF NEVADA }
COUNTY OF ORMSBY } ss.

I, Harvey M. Payne, being first duly sworn, depose and say that this map has been correctly drawn to the designated scale from the field notes of a survey completed by me on November 22, 1934; that it truly and correctly represents the location and extent of the works at Trough Springs, Humboldt County, Nevada; that said map has been prepared at the instance of Parman-Valerdi Co. in connection with vested rights claimed under proof of appropriation No. 02285 for stockwatering purposes; and that the point of diversion and works are correctly shown hereon.

Harvey M. Payne
WATER RIGHT ENGINEER

Subscribed and sworn to before me this 9th day of November, 1935.

Notary Public in and for
Ormsby County, Nevada.

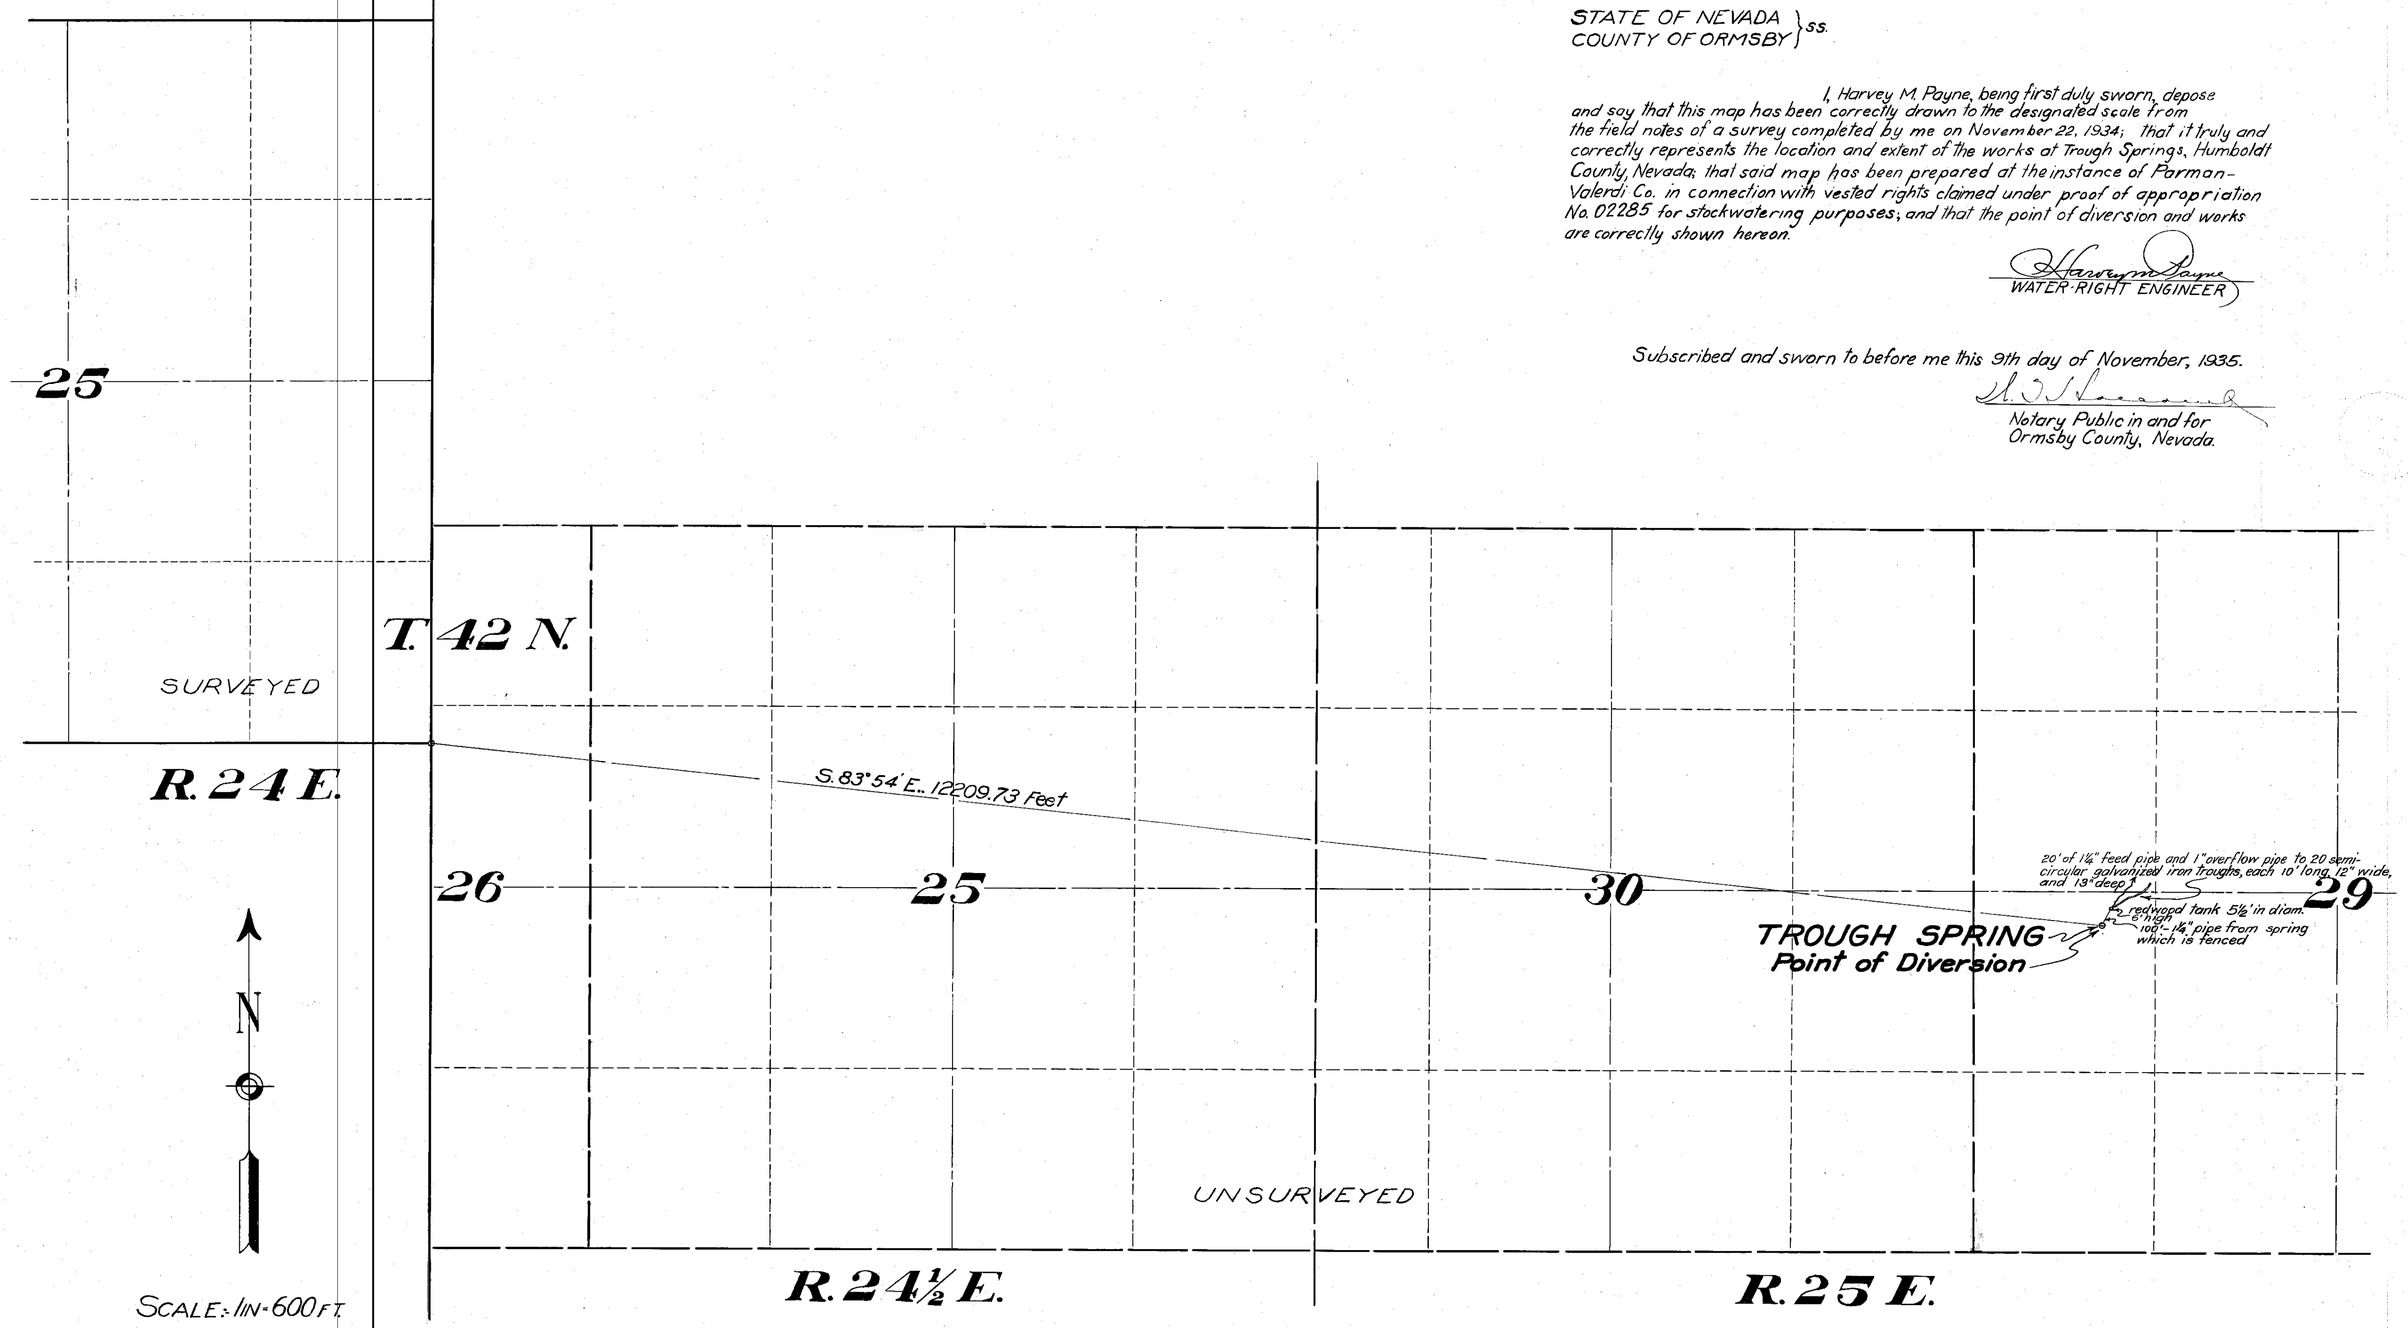

SCALE:- 1IN=600FT.

NOTE:-
On account of hiatus in surveys in this locality, it is impossible to definitely determine the probable location of this spring as regards section, township and range when survey is made. However, the tie given is correct and the unsurveyed sections hereon shown within T. 42 N., Ranges 24½ and 25 E. have been delineated as nearly correct as possible according to surveyed T. 42 N., R. 24 E.; T. 43 N., R. 24½ E.; T. 43 N., R. 25 E.; and the surveyed portion, (consisting of the east two tiers of sections) of T. 42 N., R. 25 E.

SCALE: 1"=600'.

19

OFFICE STATE ENGINEER MAR 19 36 RECEIVED

MAP
TO ACCOMPANY
PROOF OF APPROPRIATION NO. 02285
FOR
STOCKWATERING
FROM
TROUGH SPRING
BY
PARMAN-VALERDI COMPANY

SURVEYED AND MAPPED BY HARVEY M. PAYNE, WATER RIGHT ENGINEER

02285