STATE OF NEVADA. }
County of White Pine. } SS.

I. F.W. Millard, being first duly sworn, depose and say that this map consisting of one sheet, has been correctly drawn to the designated scale from field notes of surveys made by me on May 24th 1927 and September 26th, 1935; That it truly and correctly represents the location and extent of the works used to divert water from MUNCY CREEK in White Pine County by ALONZO CLARK for irrigation purposes. That all other works or streams which are crossed by or connected with said works, and the boundary, area and kind of culture of lands irrigated, are correctly shown and designated hereon.

F.W. Millard
State Water Right Surveyor.

Subscribed and sworn to before me this 30th day of September, 1935.

Notary Public in and for White Pine County, Nevada.

SECTION	SUB-DIVISION	TOWNSHIP	RANGE	CULTIVATED ACREAGE	DESCRIPTION OF CULTURE	DATE OF FIRST CULTURE
16	SE¼ NW¼	20 N.	66 E	0.50	Alfalfa	
"	"	"	"	1.22	Garden	
"	"	"	"	1.05	Orchard	
"	"	"	"	0.80	Grain	
"	SW¼ NE¼	"	"	3.20	Irrig. Pasture	
"	"	"	"	0.37	Orchard	
"	"	"	"	0.20	Grain	
"	"	"	"	0.48	Garden	
"	"	"	"	9.25	Alfalfa	
"	LOT 2	"	"	1.60	Alfalfa	
			TOTAL	19.67	ACRES.	

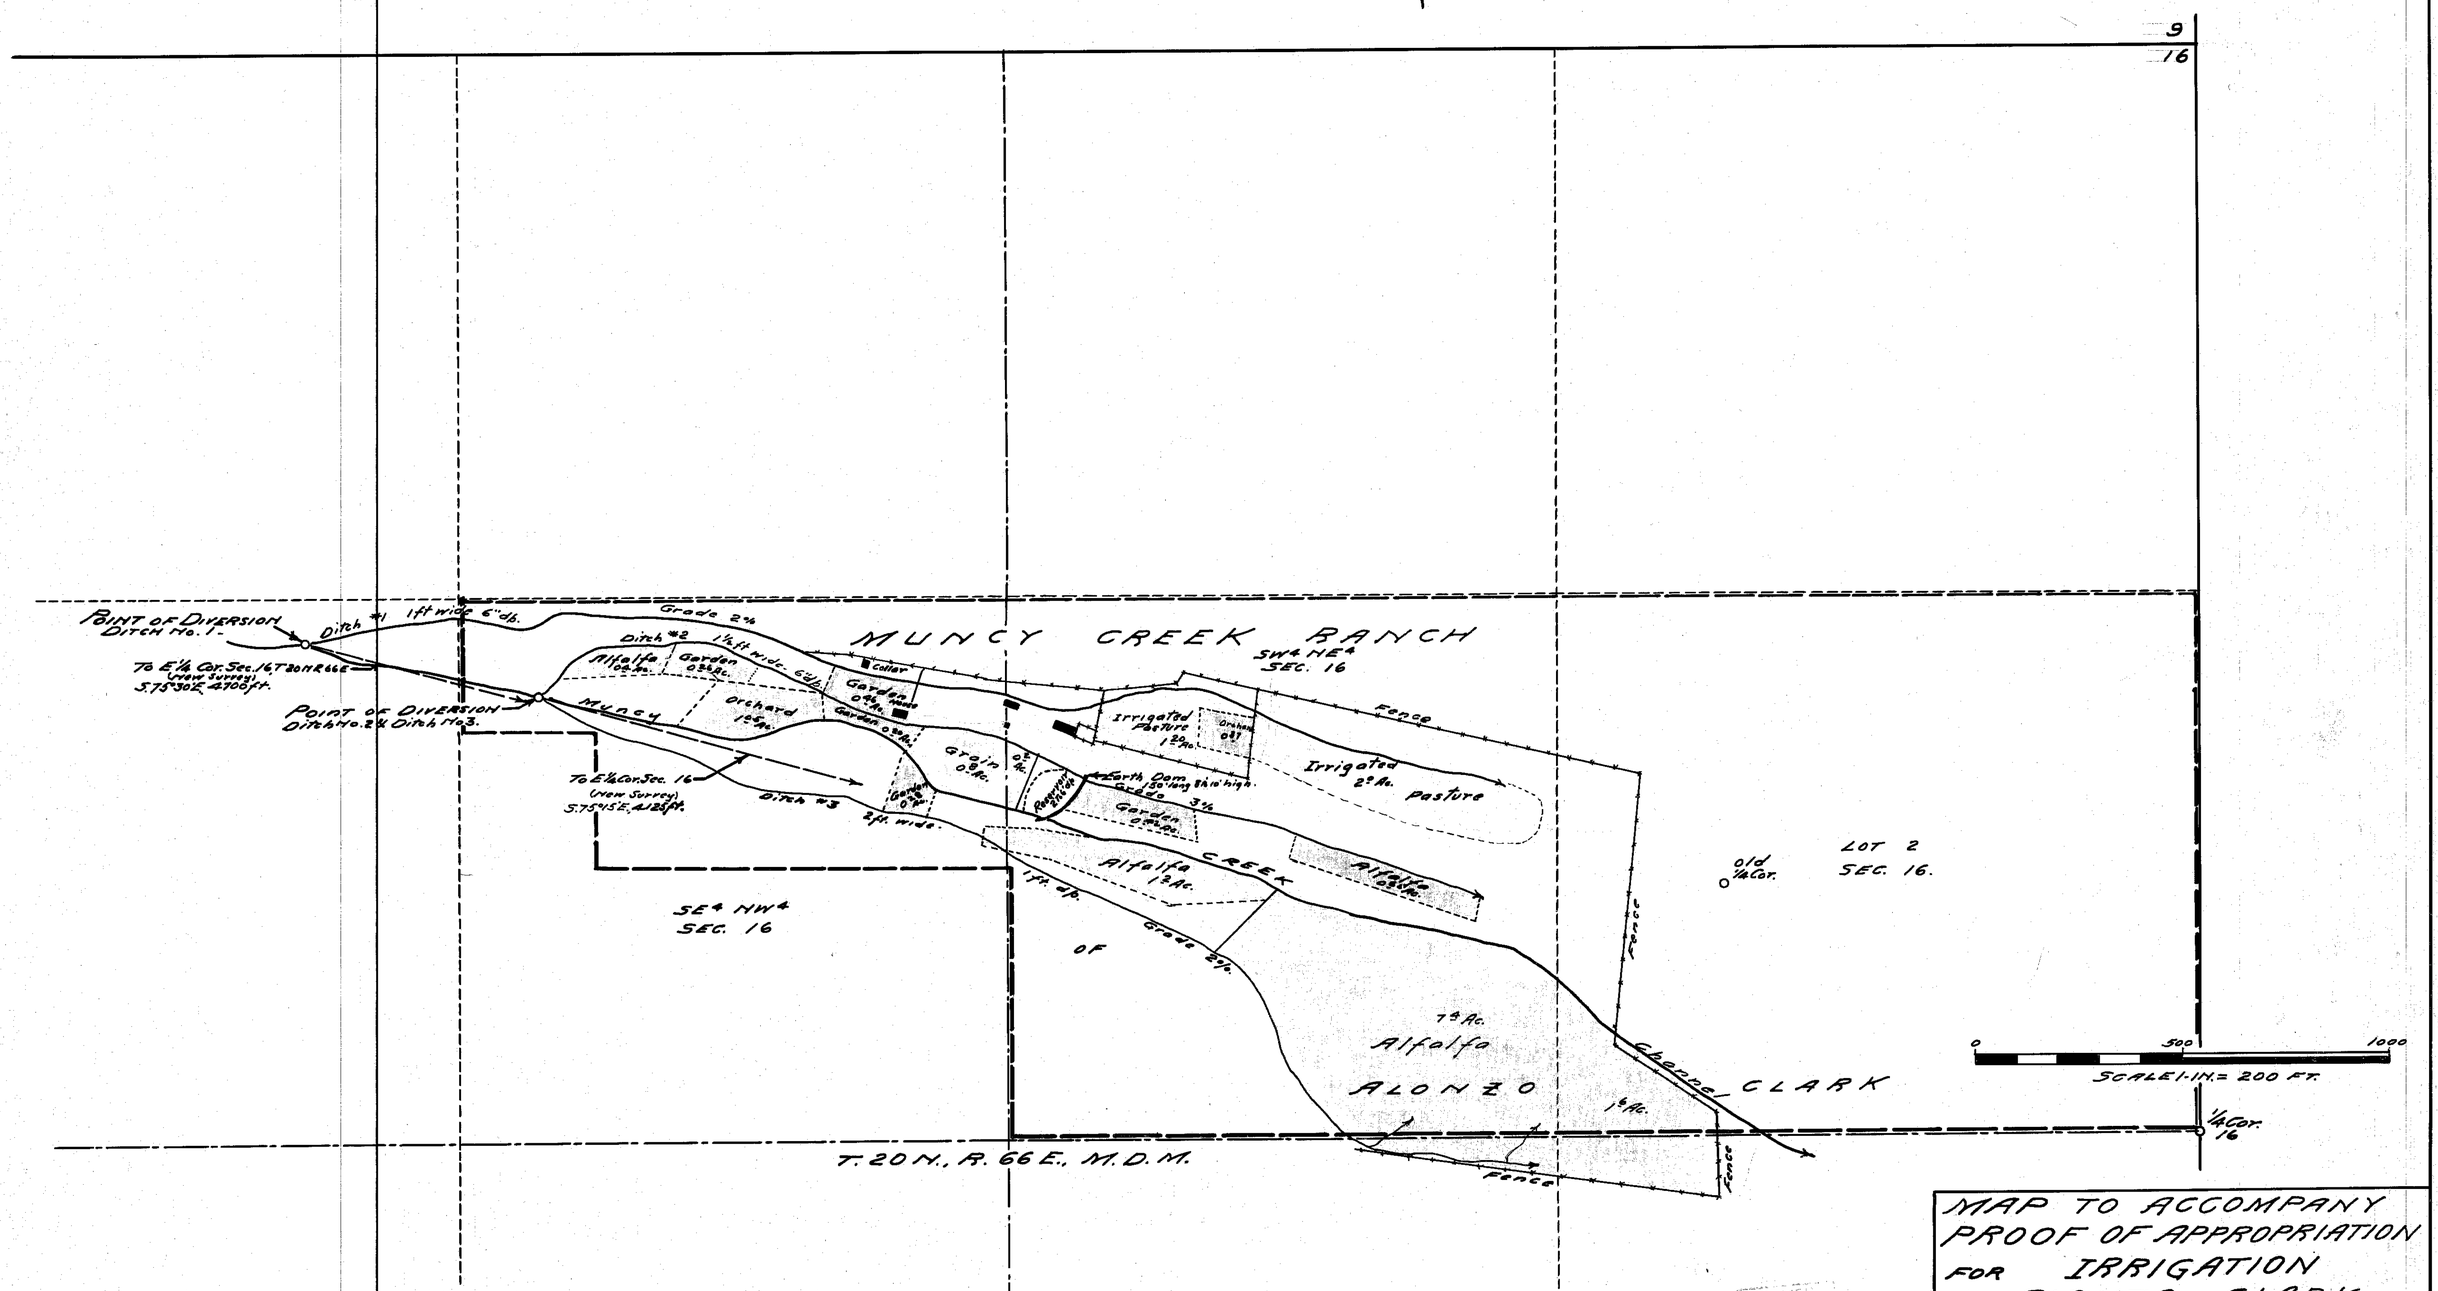

MAP TO ACCOMPANY PROOF OF APPROPRIATION FOR IRRIGATION BY ALONZO CLARK FROM MUNCY CREEK

SURVEYED MAY 24-1927 & SEPT. 26-1935. BY F.W. MILLARD & SON - ELY - NEVADA.

FILED April 21, 1936 STATE ENGINEER'S OFFICE

02286