| Section | Subdivision | Township | Range | Cultivated Acreage | Description of Culture | Date of 1st Culture | |
|---|---|---|---|---|---|---|---|
| 9 | SE 1/4 of NE 1/4 | 11 S. | 47 E. | NONE | | | " |
| 9 | E 1/2 of S.E. 1/4 | " | " | 3.70 | ALFALFA | 2.50 PASTURE 1898 | See Abstract |
| 10 | N 1/2 of S.W. 1/4 | " | " | 1.60 | ALFALFA | MEADOW HAY 1898 | " |
| 10 | NW 1/4 of SE 1/4 | " | " | NONE | | | SOUTH SPRING See Abstract |
| 10 | E. 1/2 of N.W. 1/4 | " | " | 4.50 | ALFALFA | ALSO PASTURE 1898 | NORTH SPRING |
| | | | | | | | |

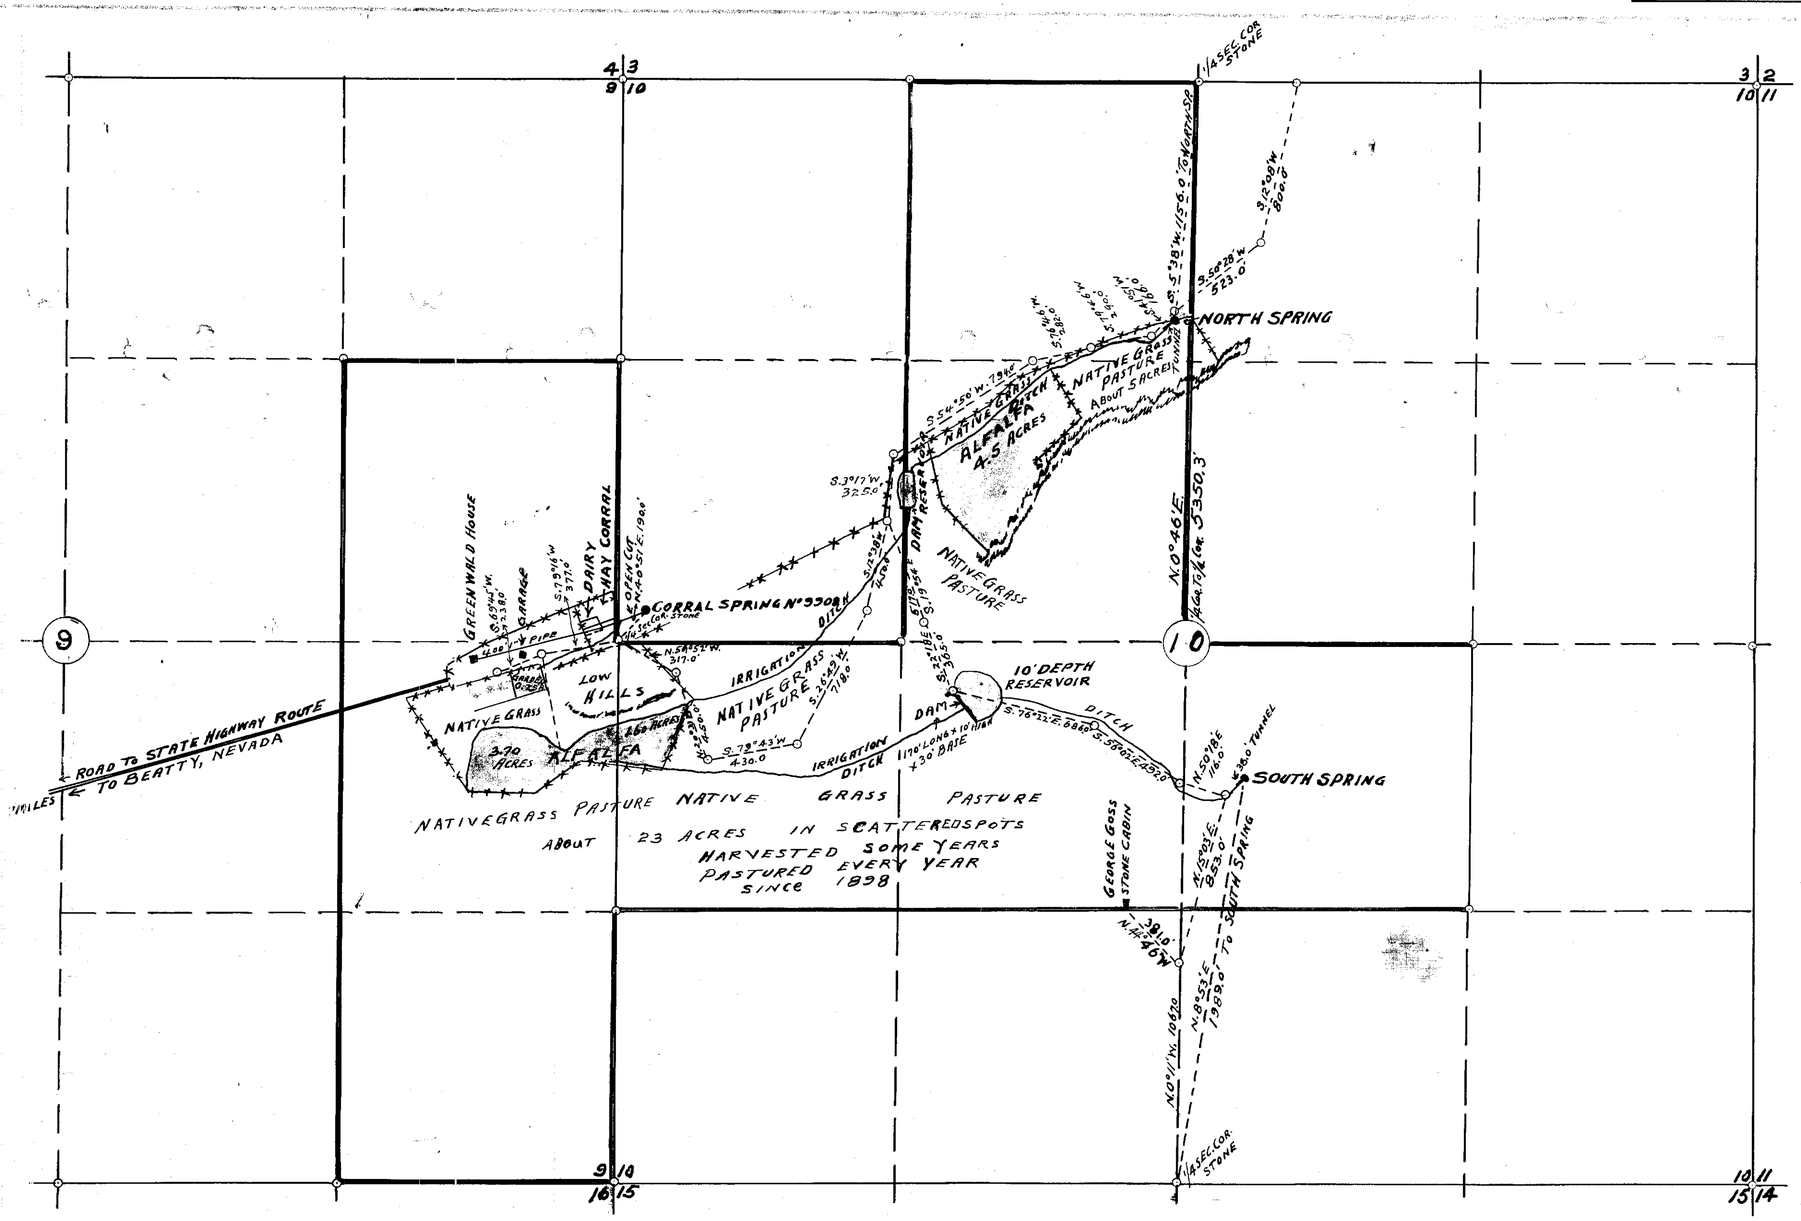


Feb. 23, 1937

STATE OF NEVADA } S.S.
COUNTY OF CLARK }

I, J.T. McWILLIAMS, A STATE WATER RIGHT SURVEYOR, BEING FIRST DULY SWORN DEPOSES AND SAYS THAT THE ACCOMPANYING MAP IS A TRUE AND ACCURATE PLAT OF THE LANDS IRRIGATED BY V.E. GREENWALD AS TAKEN FROM THE FIELD NOTES OF A SURVEY MADE BY ME, COMPLETED OCTOBER 18TH 1935.

THAT THE MAP AND SURVEY WERE MADE AT THE INSTANCE OF V.E. GREENWALD OWNER OF SAID LANDS AND THAT IT TRULY REPRESENTS THE IRRIGATED LANDS OF SAID V.E. GREENWALD.

J.T. McWilliams
STATE WATER RIGHT SURVEYOR.

SUBSCRIBED AND SWORN TO BEFORE ME THIS 9TH DAY OF DECEMBER 1936

John R. Stewart
NOTARY PUBLIC IN AND FOR CLARK COUNTY, NEVADA.

MY COMMISSION EXPIRES JANUARY 23RD 1938

# MAP TO ACCOMPANY PROOFS OF APPROPRIATION FOR IRRIGATION BY V. E. GREENWALD FROM SOUTH AND NORTH SPRINGS

SECTIONS 9 AND 10 T. 11 S. R. 47 E. M. D. M.

NYE COUNTY, NEVADA.

02288 - 02289