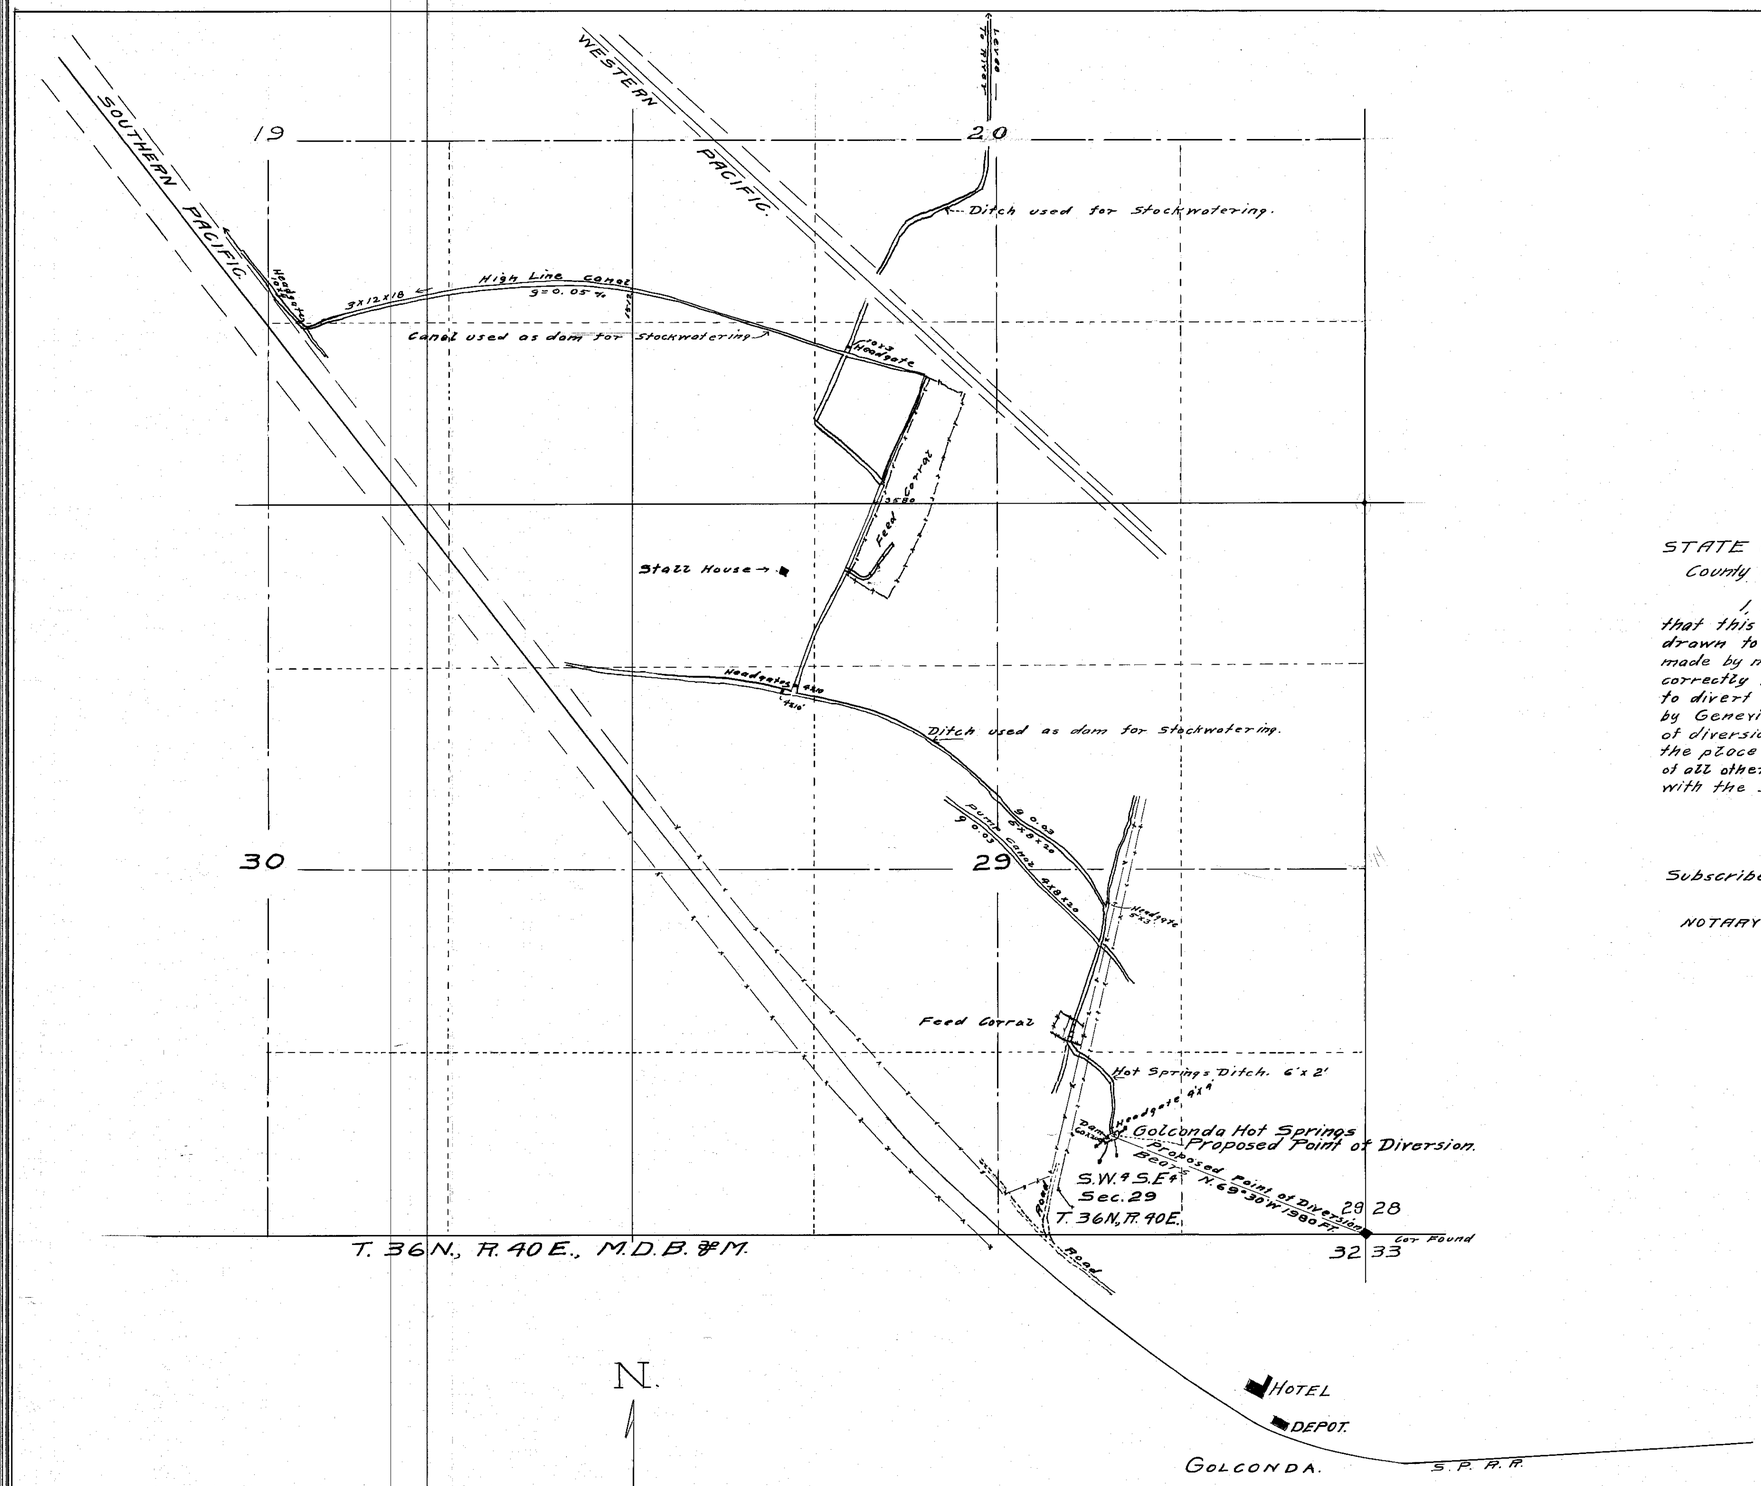

STATE OF NEVADA }
County of Humboldt } S.S.

I, F.R. O'Leary, being first duly sworn, depose and say that this map, consisting of one sheet, has been correctly drawn to the designated scale from field notes of a survey made by me on the 11th day of March, 1937; that it truly and correctly represents the location and extent of the works used to divert water from Golconda Hot Springs, in Humboldt County, by Genevieve Stall for stockwatering purposes; that the point of diversion, the location and size of the diverting conduit, the place and manner of use and the location and names of all other works or streams which are crossed by or connected with the said works, are fully and correctly designated thereon.

F. R. O'Leary
STATE WATER RIGHT SURVEYOR.

Subscribed and sworn to before me this 17th day of March, 1937.

Gloria Germain
NOTARY PUBLIC IN AND FOR HUMBOLDT COUNTY, NEVADA.

Scale 1 in = 600 Ft.

0 100 200 300 400 600 1000 2000 3000 FT.

FILED
Mar. 18, 1937

MAP TO ACCOMPANY
PROOF OF APPROPRIATION
FOR
STOCKWATERING
BY
GENEVIEVE STALL
FROM
GOLCONDA HOT SPRINGS

02290