| TRACT | OLD SECTION | SURVEY SUB-DIVISION | TOWN-SHIP | RANGE | CULTIVATED ACREAGE | DESCRIPTION OF CULTURE | DATE OF FIRST CULTURE |
|---|---|---|---|---|---|---|---|
| 46 | 16 | NW¼ NW¼ | 16 S. | 56 E. | 9.8 | Alfalfa | |
| | | | | | 23.3 | Old alfalfa | |
| 48 B | 16 | SW¼ NW¼ | 16 S. | 56 E. | 22.5 | Alfalfa | |
| | | | | | 0.8 | Old Alfalfa | |
| | | | | | 2.4 | Orchard | |
| | | TOTAL | | | 58.8 | ACRES | |

Measured flow of Spring .876 c.f.s.

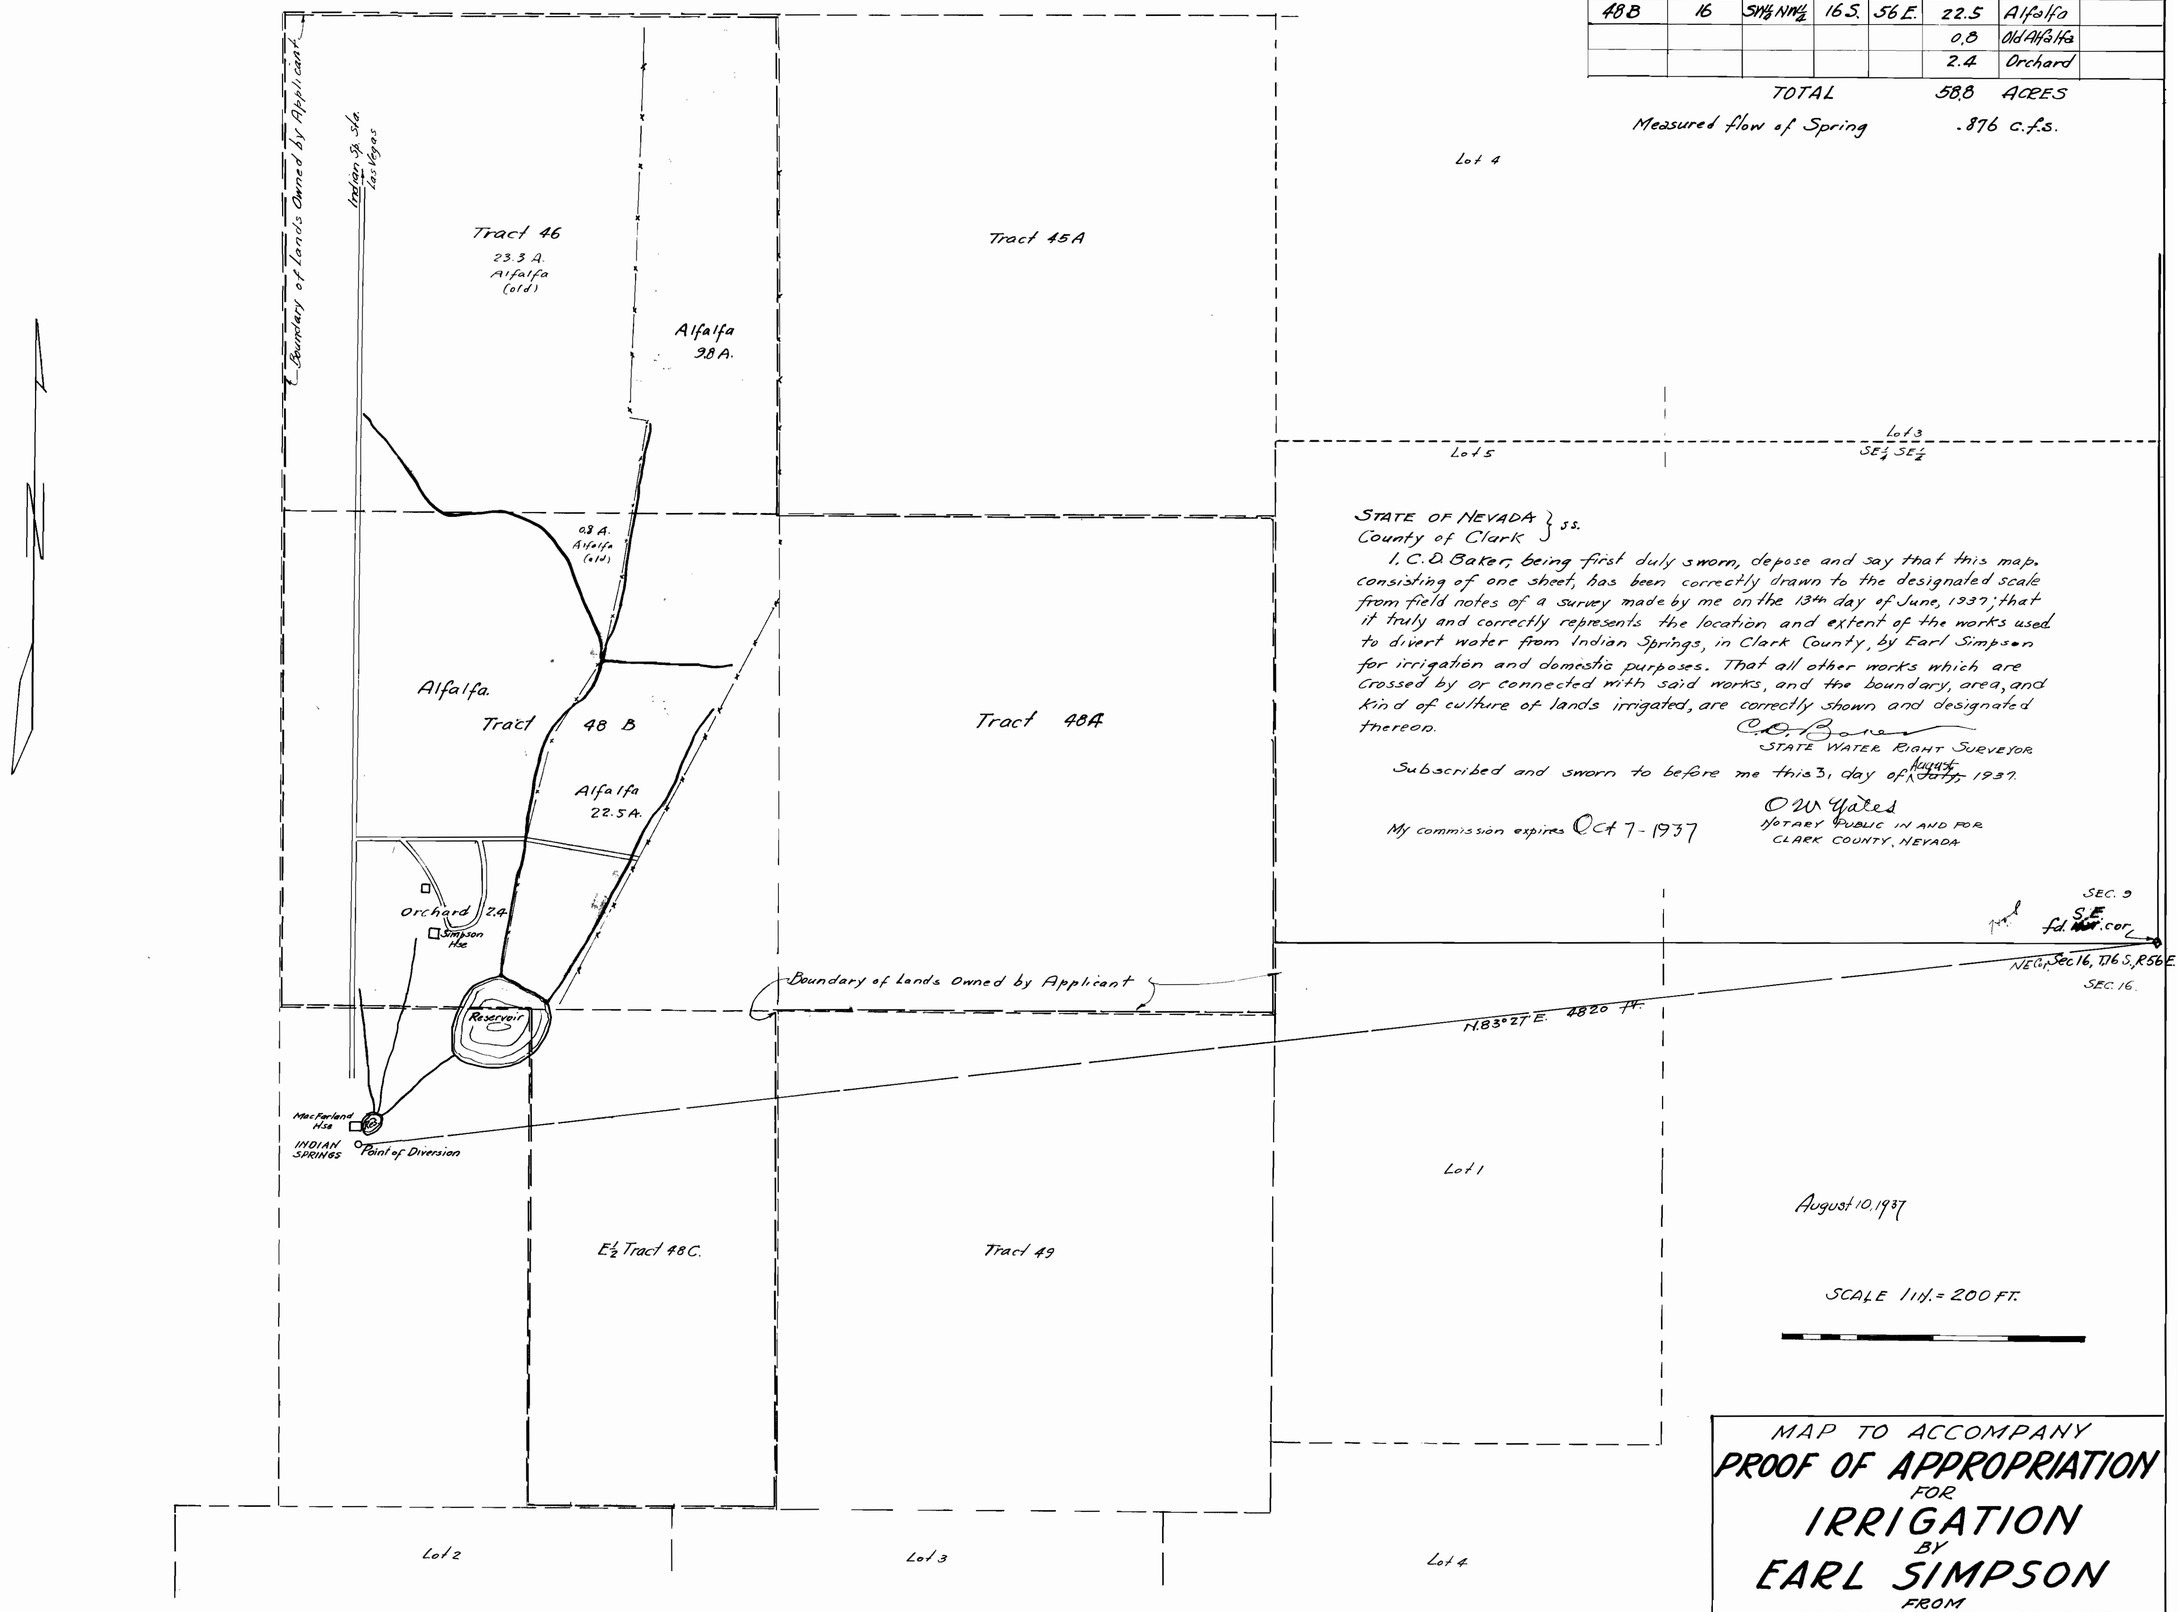


STATE OF NEVADA }
County of Clark } ss.

I, C. D. Baker, being first duly sworn, depose and say that this map, consisting of one sheet, has been correctly drawn to the designated scale from field notes of a survey made by me on the 13th day of June, 1937; that it truly and correctly represents the location and extent of the works used to divert water from Indian Springs, in Clark County, by Earl Simpson for irrigation and domestic purposes. That all other works which are crossed by or connected with said works, and the boundary, area, and kind of culture of lands irrigated, are correctly shown and designated thereon.

C. D. Baker
STATE WATER RIGHT SURVEYOR

Subscribed and sworn to before me this 31 day of August, 1937.

O W Yates
NOTARY PUBLIC IN AND FOR CLARK COUNTY, NEVADA

My commission expires Oct 7 - 1937

August 10, 1937

SCALE 1 in. = 200 FT.

MAP TO ACCOMPANY
# PROOF OF APPROPRIATION
FOR
# IRRIGATION
BY
# EARL SIMPSON
FROM
# INDIAN SPRINGS

02291