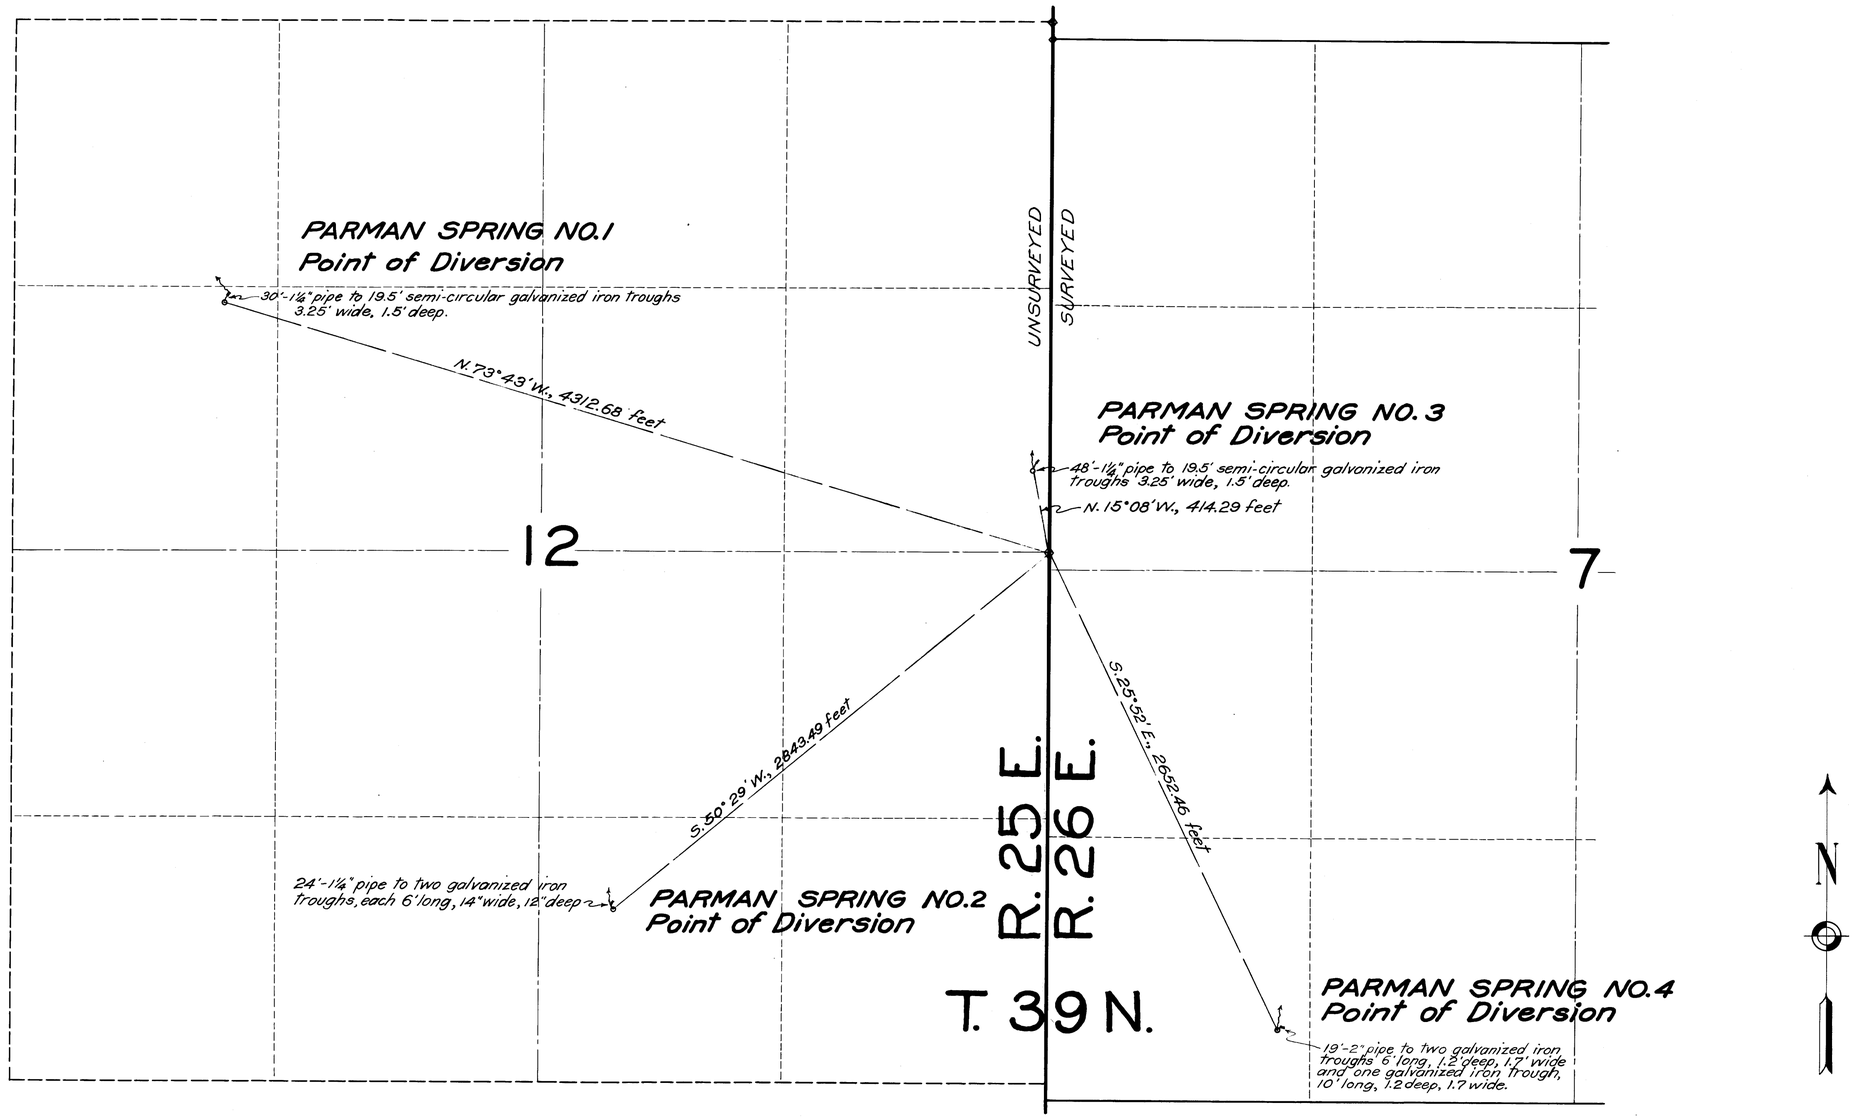

STATE OF NEVADA }
COUNTY OF ORMSBY } SS.

I, Harvey M. Payne, being first duly sworn, depose and say that this map has been correctly drawn to the designated scale from the field notes of a survey made by me on Nov. 25, 1934; that it truly and correctly represents the location and extent of works situated at "Parman Spring No. 1" (as well as Parman Springs Nos. 2, 3 and 4), Humboldt County, Nevada; that said map has been prepared at the instance of Parman-Valerdi Co. in connection with vested rights claimed under Proof of Appropriation No. 02292 for stockwatering purposes, and that the points of diversion and works are correctly shown hereon.

Harvey M. Payne
WATER RIGHT ENGINEER.

Subscribed and sworn to before me this 15th day of April, 1936.

H. S. Wilson
Notary Public in and for
Ormsby County, Nevada.

SCALE: 1" = 400'

Oct. 28, 1937

(S)

MAP
TO ACCOMPANY
PROOF OF APPROPRIATION NO. 02292
FOR
STOCKWATERING
FROM
PARMAN SPRING NO. 1
BY
PARMAN-VALERDI COMPANY

SURVEYED AND MAPPED BY HARVEY M. PAYNE, WATER RIGHT ENGINEER.

V10823 V10821 V10819 02292