SECTION	SUB-DIVISION	TOWNSHIP	RANGE	CULTIVATED ACREAGE	DESCRIPTION OF CULTURE	DATE OF FIRST CULTURE
30	S.W.¼ N.W.¼	41 N.	52 E.	6.3	Mead.	
"	S.E.¼ N.W.¼	"	"	0.7	"	
"	N.W.¼ S.W.¼	"	"	7.8	"	
"	N.E.¼ S.W.¼	"	"	17.2	"	
"	S.W.¼ S.W.¼	"	"	0.9	"	
"	"	"	"	0.9	[illegible]	
"	S.E.¼ S.W.¼	"	"	1.7	Mead.	
"	"	"	"	3.7	Past.	

Grand total irrigated 39.2 Acres.

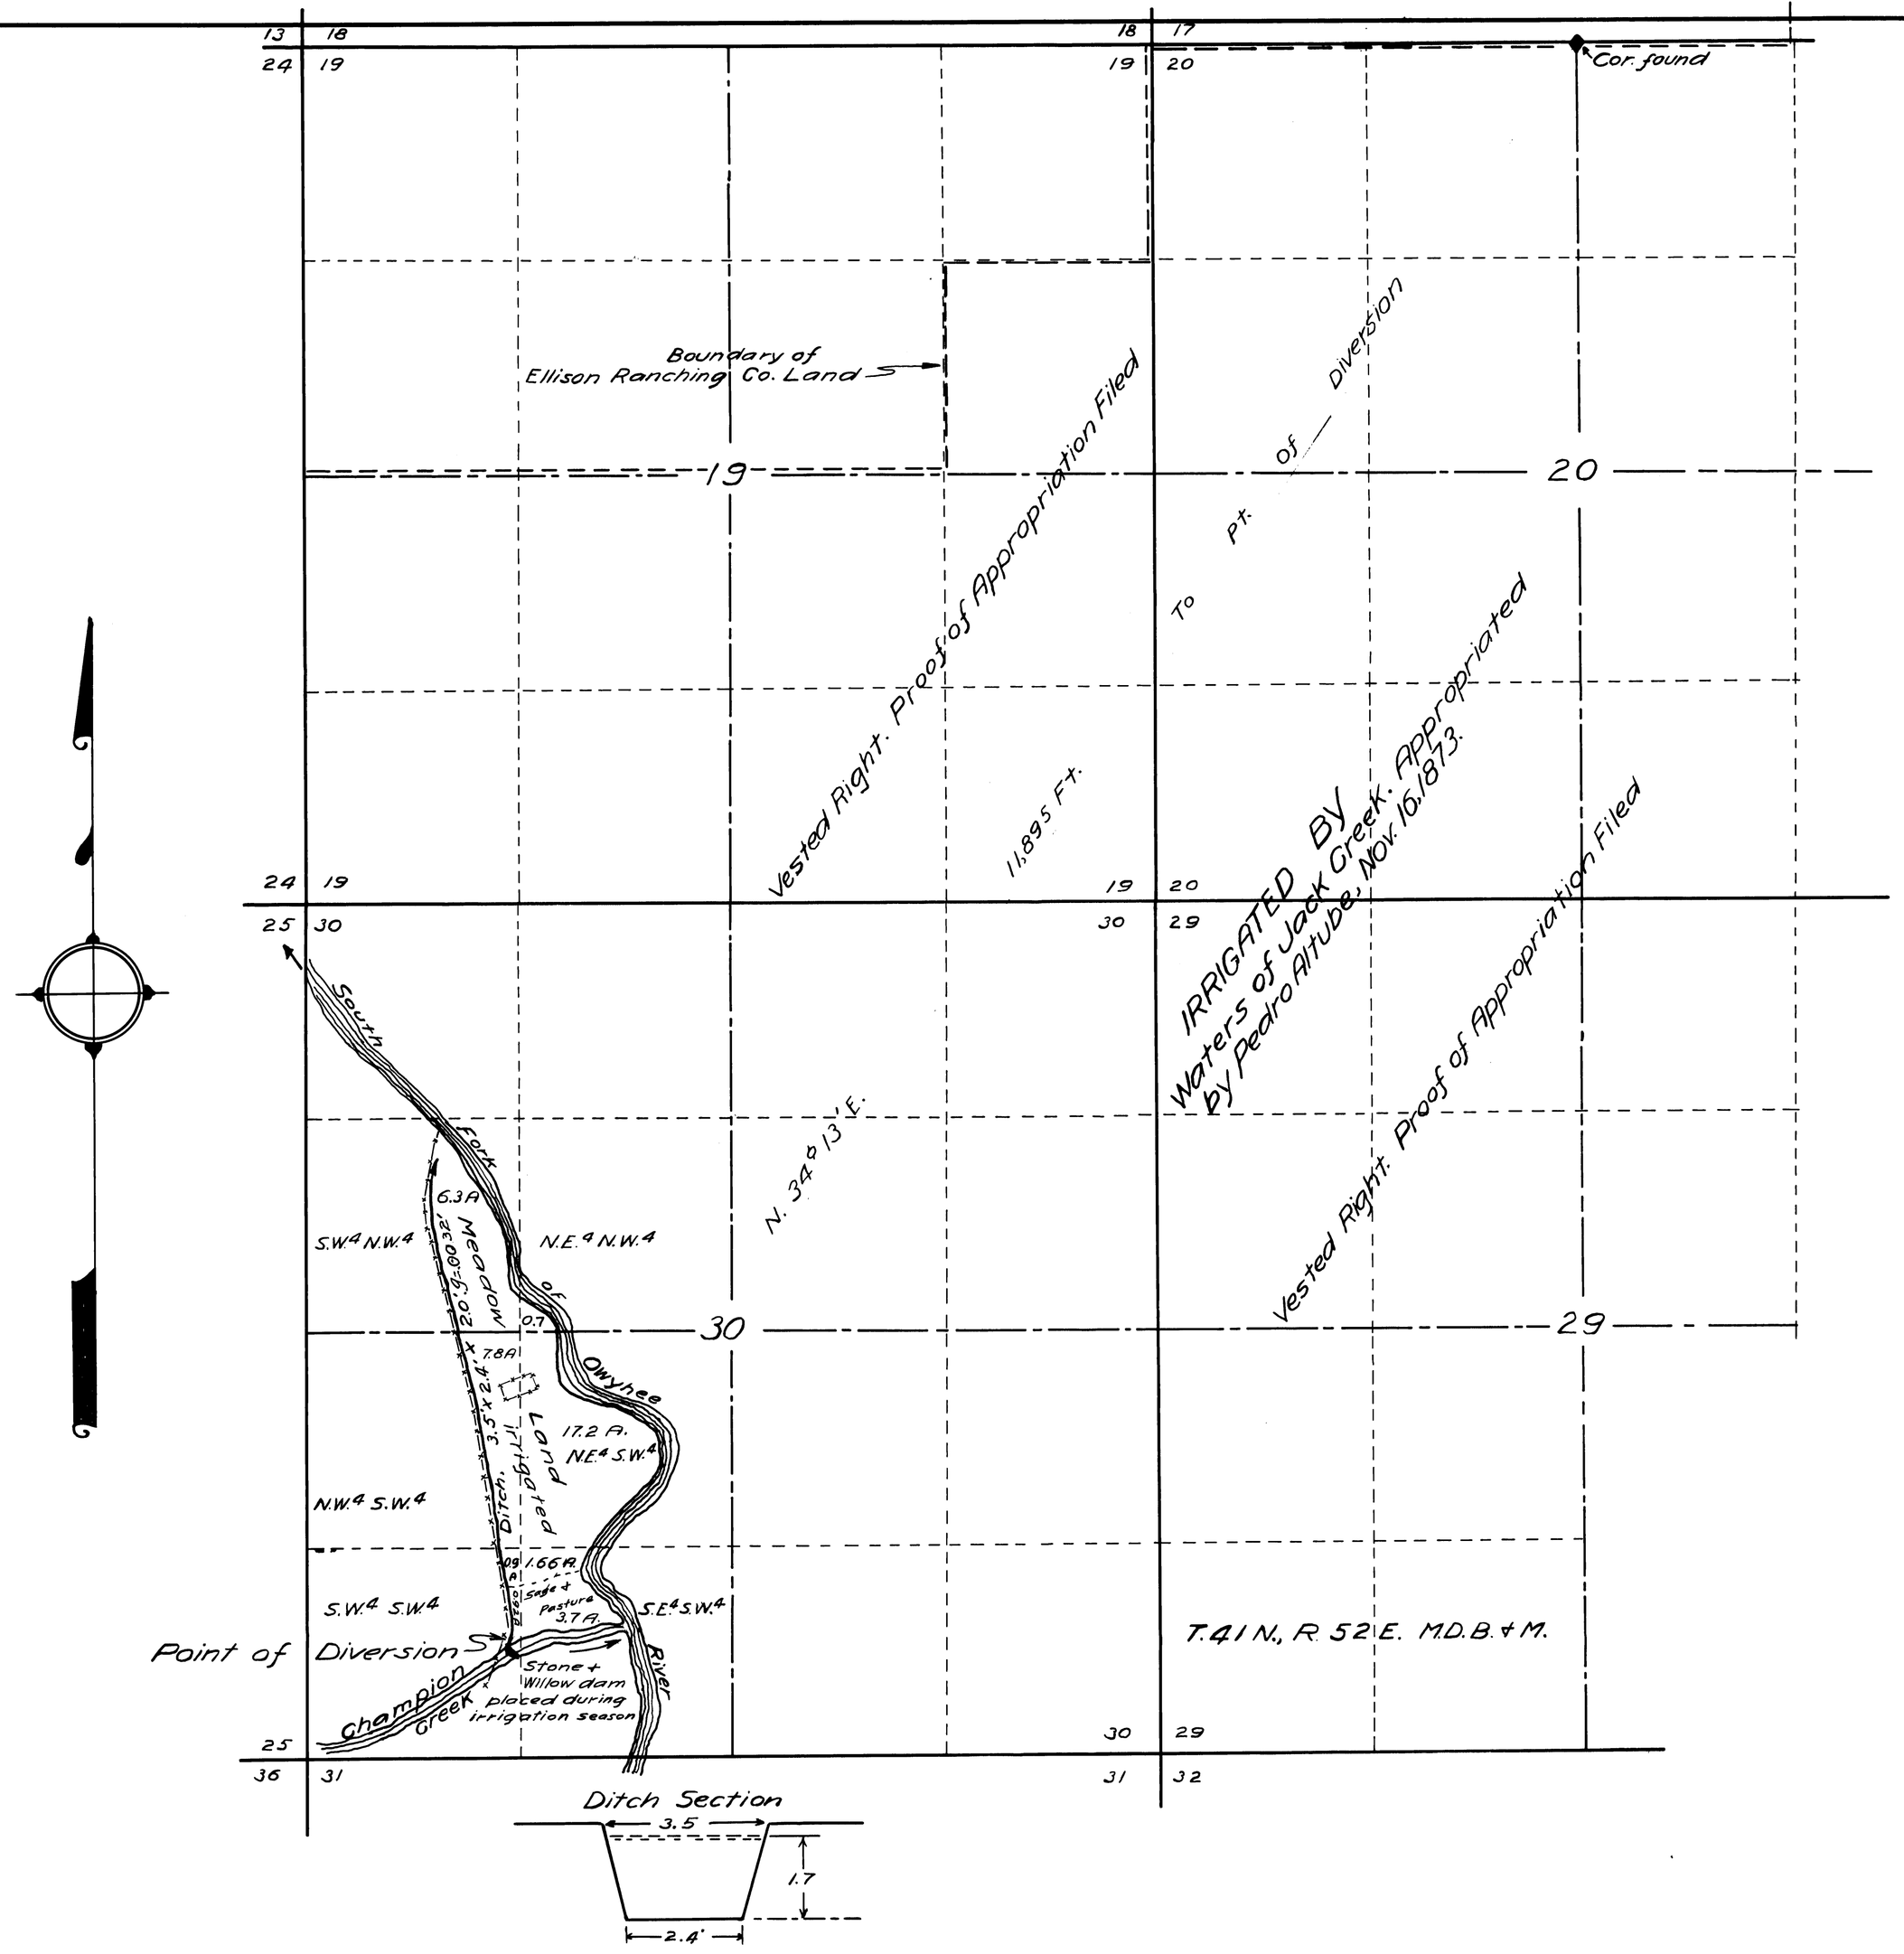

Hydraulic Functions
S = .0032
n = .025
A = 5.02
r = .83
V = 2.30
Q = 11.5

STATE OF NEVADA
County of Humboldt } S.S.

I, F. R. O'Leary, being first duly sworn, depose and say that this map, consisting of one sheet has been correctly drawn to the designated scale from fieldnotes of a survey made under my supervision and direction February 20, 1938: that it truly and correctly represents the location and extent of the works used to divert water from Champion Creek, in Elko County, by the Ellison Ranching Co., for irrigation purposes. That the point of diversion, location and size of the diverting channel, all reservoirs and basins, the location and names of all other works which cross or connect with the works, and the boundary of all lands, showing by 40-acre subdivisions the areas irrigated, are fully and correctly designated thereon.

F. R. O'Leary
State Water Right Surveyor

Subscribed and sworn to before me this 15 day of March, 1938.

Maria Lemain
Notary Public in and for Humbold County, Nevada.

Scale: 1 in. = 600 Ft.

0 200' 600' 1000' 2000' 3000'

December 12, 1938

MAP TO ACCOMPANY
PROOF OF APPROPRIATION FOR IRRIGATION BY ELLISON RANCHING CO. FROM CHAMPION CREEK

02294