SECTION	SUB-DIVISION	TOWNSHIP	RANGE	CULT'D-ACREAGE	DESCRIPTION OF CULTURE	DATE OF FIRST CULTURE
4	S.E.¼ N.W.¼	41 N.	51 E.	7.9 A	Meadow	
"	S.W.¼ N.E.¼	"	"	16.9 "	"	
"	N.W.¼ S.E.¼	"	"	14.3 "	"	

Total 39.1 Acres.

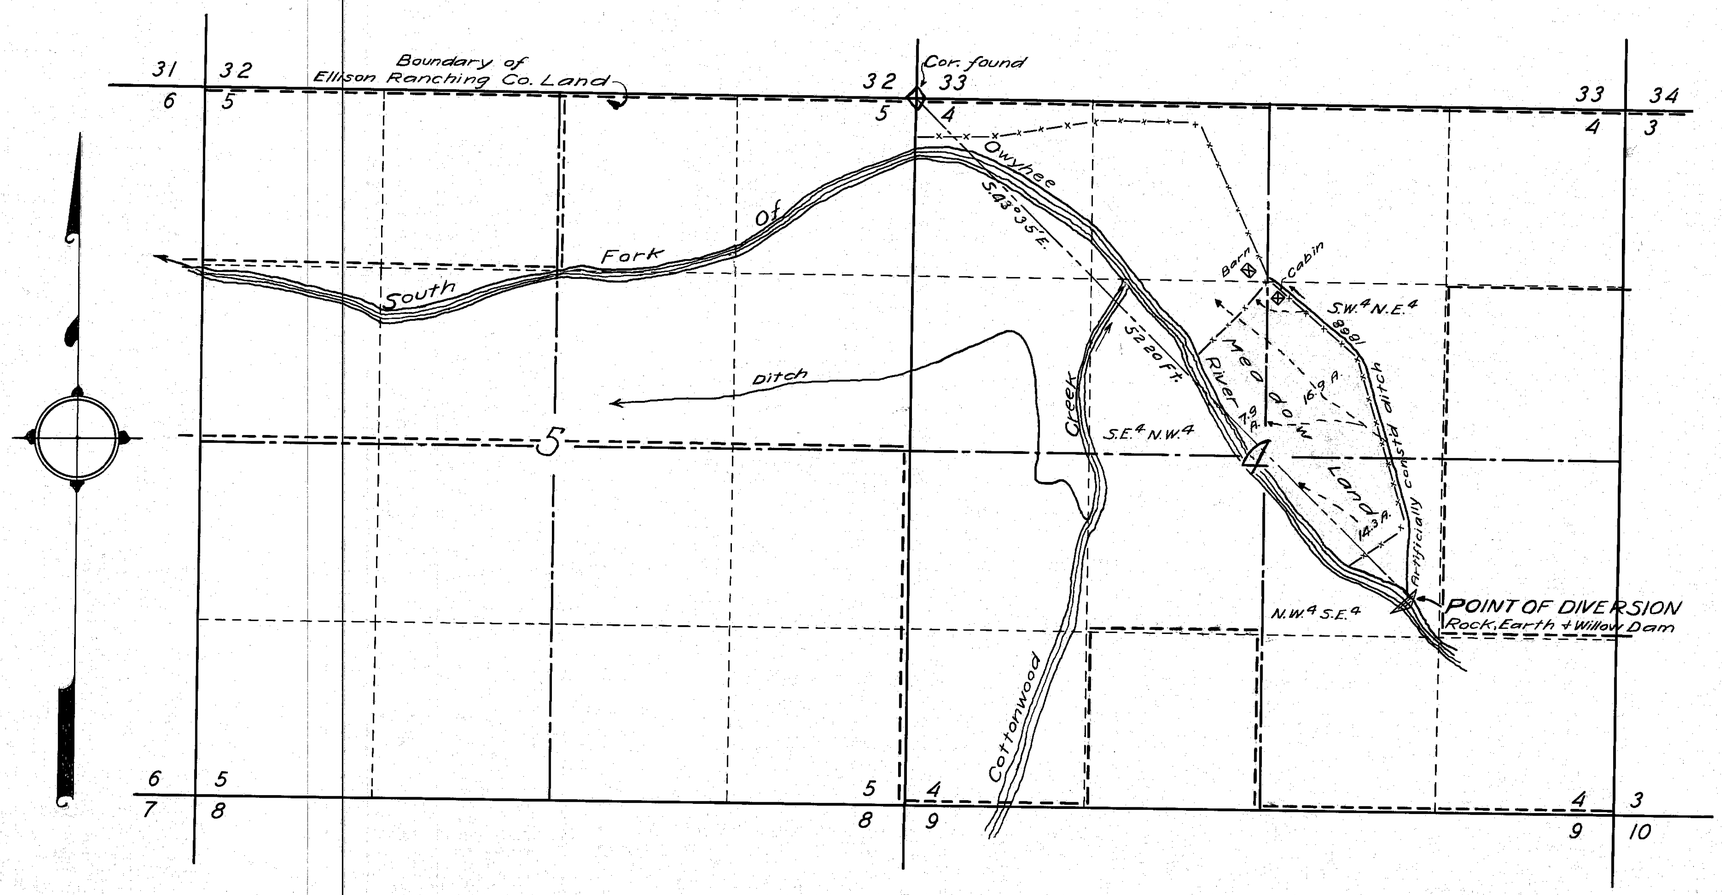

STATE OF NEVADA
County of Humboldt } S.S.

I, F. R. O'Leary, being first duly sworn, depose and say that this map consisting of one sheet, has been correctly drawn to the designated scale from field notes of a survey made under my supervision and direction on the 18. day of February, 1938; that it truly and correctly represents the location and extent of the works used to divert water from the South Fork of Owyhee River in Elko County, by the Ellison Ranching Co. for irrigation purposes. That all other works or streams which are crossed by or connected with said works, and the boundary, area and kind of culture of lands irrigated, are correctly shown and designated hereon.

F. R. O'Leary
State Water Right Surveyor

Subscribed and sworn to before me this 11 day of March, 1938.

Elsie Germain
Notary Public in and for Humboldt County, Nevada.

SIZE AND GRADE OF DIVERSION CHANNEL

No discharge measurements have ever been made. At time of survey sub-zero weather with resulting ice and snow covering portions of stream made attempted measurements unreliable.

X-section of ditch varies: average top width varies from 5' to 7': bottom width from 2' to 4'. The depth from 1.5' to 4.5'. Grade runs from 2.3' to 2.7' in 1000 Ft.

Scale: 1 in. = 600 Ft.

0 200' 600' 1000' 2000' 3000'

Dec 12, 1938

FILED
December 12, 1938

02295

MAP TO ACCOMPANY
PROOF OF APPROPRIATION
FOR
IRRIGATION
BY
ELLISON RANCHING CO.
FROM
SOUTH FORK, OWYHEE RIVER
02295