Section	Subdivision	T.	R	Area	Description of Culture	Date of First Culture
23	NE¼ SE¼	37N	41E.	7.44	Wild Hay	✓
24	SW¼ NW¼	"	"	10.90	" "	✓
24	NW¼ SW¼	"	"	28.10	" "	✓
24	SW¼ SW¼	"	"	3.80	" "	✓
24	NE¼ SW¼	"	"	16.74	" "	✓
24	SE¼ SW¼	"	"	1.16	✓ "	
24	NW¼ SE¼	"	"	4.95	✓ "	
				73.09		

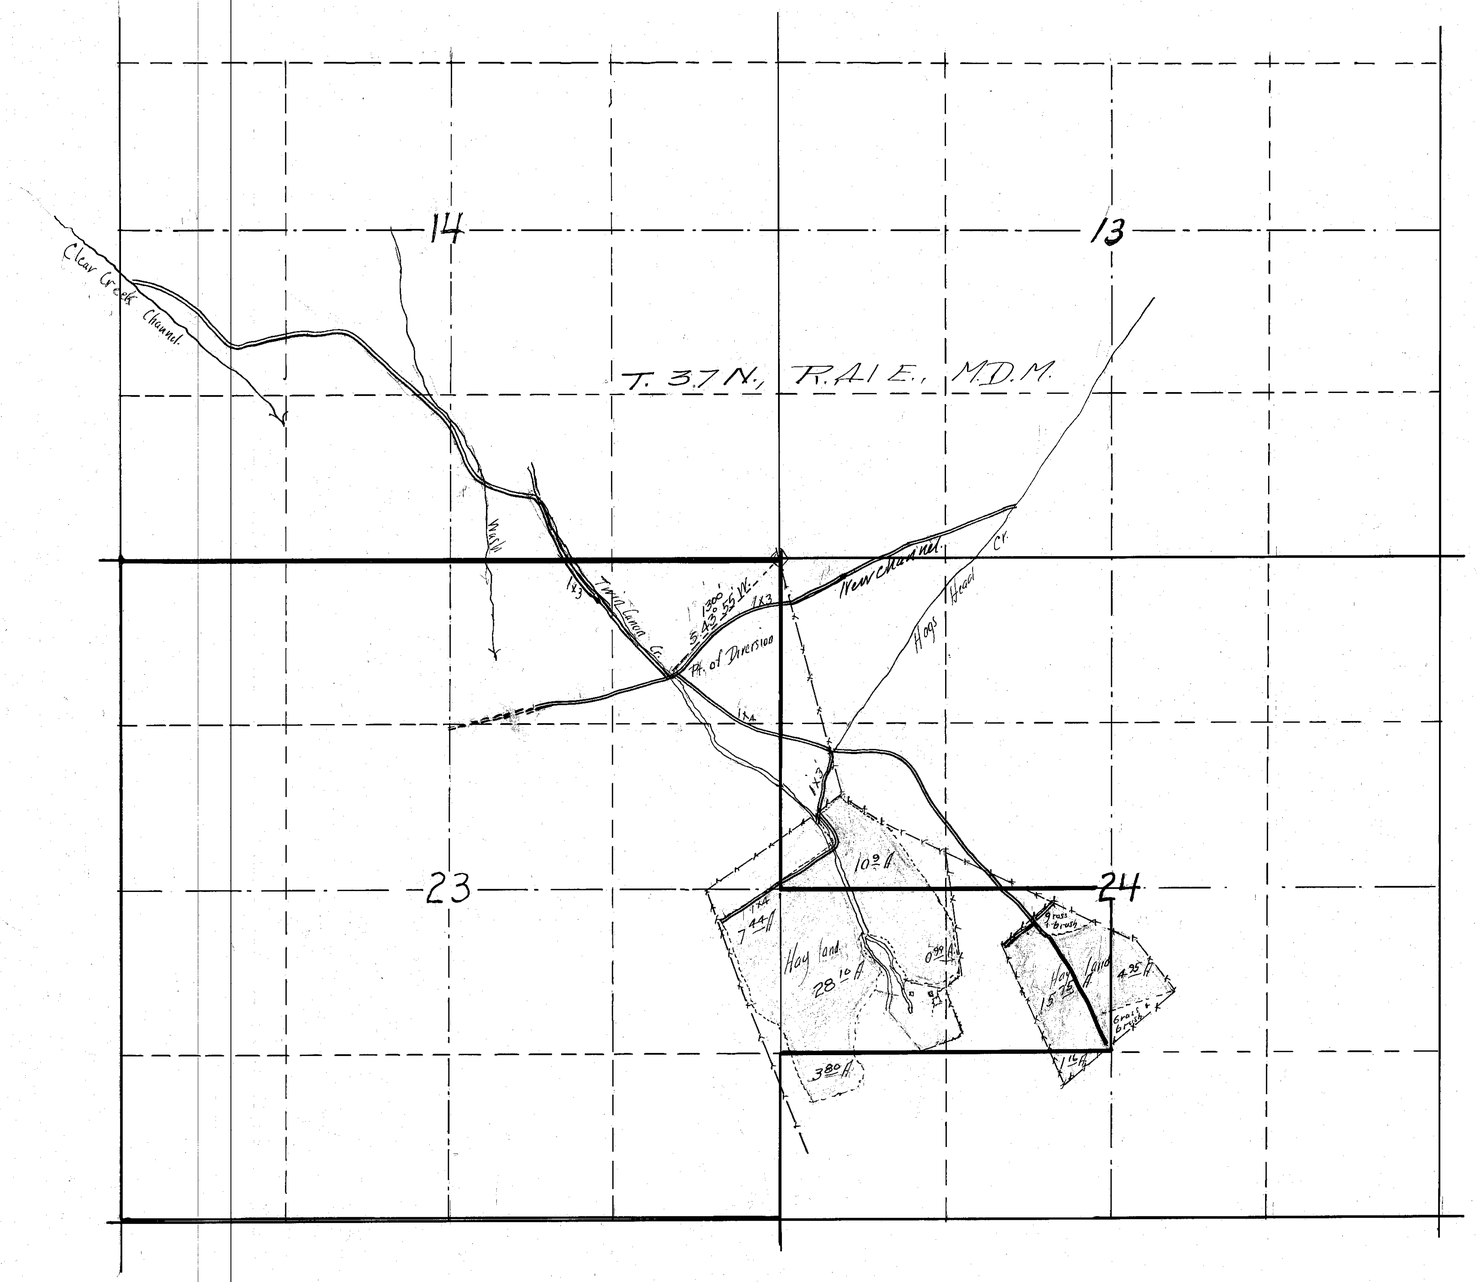

State of Nevada
County of Humboldt } ss

I, Horace H. Sheldon, being first duly sworn, depose and say that the above map is a true and accurate plat of the irrigated lands of taken from the field notes of a survey made by me on the 20th day of November, 1938; that it truly and correctly represents the location and extent of the works used to divert water from Twin Canon Creek and its tributaries in Humboldt County by W. M. Pettit for irrigation purposes. That there are no other works crossed by this system of irrigation, and the boundary, area and kind of culture of lands irrigated, are correctly shown and designated thereon.

Horace H. Sheldon
State Water Right Surveyor.

Subscribed and sworn to before me this day of June, 1939

J. W. Sigman
Notary Public in and for the County of Humboldt, State of Nevada.

Note Proof did not check with map as same was returned to H. H. Sheldon on Aug 9, 1939 FWA

FILED
Aug. 9 1939
STATE ENGINEER'S OFFICE

Scale 1 in. = 600 ft.

MAP TO ACCOMPANY PROOF OF APPROPIATION FOR IRRIGATION BY W.M. PETTIT FROM TWIN CANON CR. & TRIBUTARIES

02303