Section	Sub-division	Township	Range	Cultivated Acreage	Description of culture	Date of first culture
18	NE¼NW¼	17 N.	67 E	6.50	Alfalfa	
"	"	"	"	0.70	Meadow	
"	"	"	"	11.23 (11.2)	Pasture	
"	"	"	"	0.46	Orchard	
"	NW¼NW¼	"	"	0.98	"	
"	"	"	"	0.69 (0.70)	Pasture	
"	SW¼NW¼	"	"	3.10 (3.11)	"	
"	"	"	"	2.53	Meadow	
"	SE¼NW¼	"	"	21.20	"	
"	"	"	"	12.80 (12.7)	Pasture	
"	SW¼NE¼	"	"	15.14	"	
"	"	"	"	17.10	Meadow	
"	NW¼NE¼	"	"	0.31	Pasture	
"	NE¼SW¼	"	"	39.90	Meadow	
"	NW¼SE¼	"	"	5.80	"	
"	"	"	"	24.90	Pasture	
"	SW¼SE¼	"	"	0.86	"	
"	"	"	"	27.70	Meadow	
"	SE¼SW¼	"	"	33.20	"	
			Total	233.10 Acres		

232.90?

Impossible to distinguish some of the figures on map and therefore the acreage as shown in tabulation may be correct F.W.M.

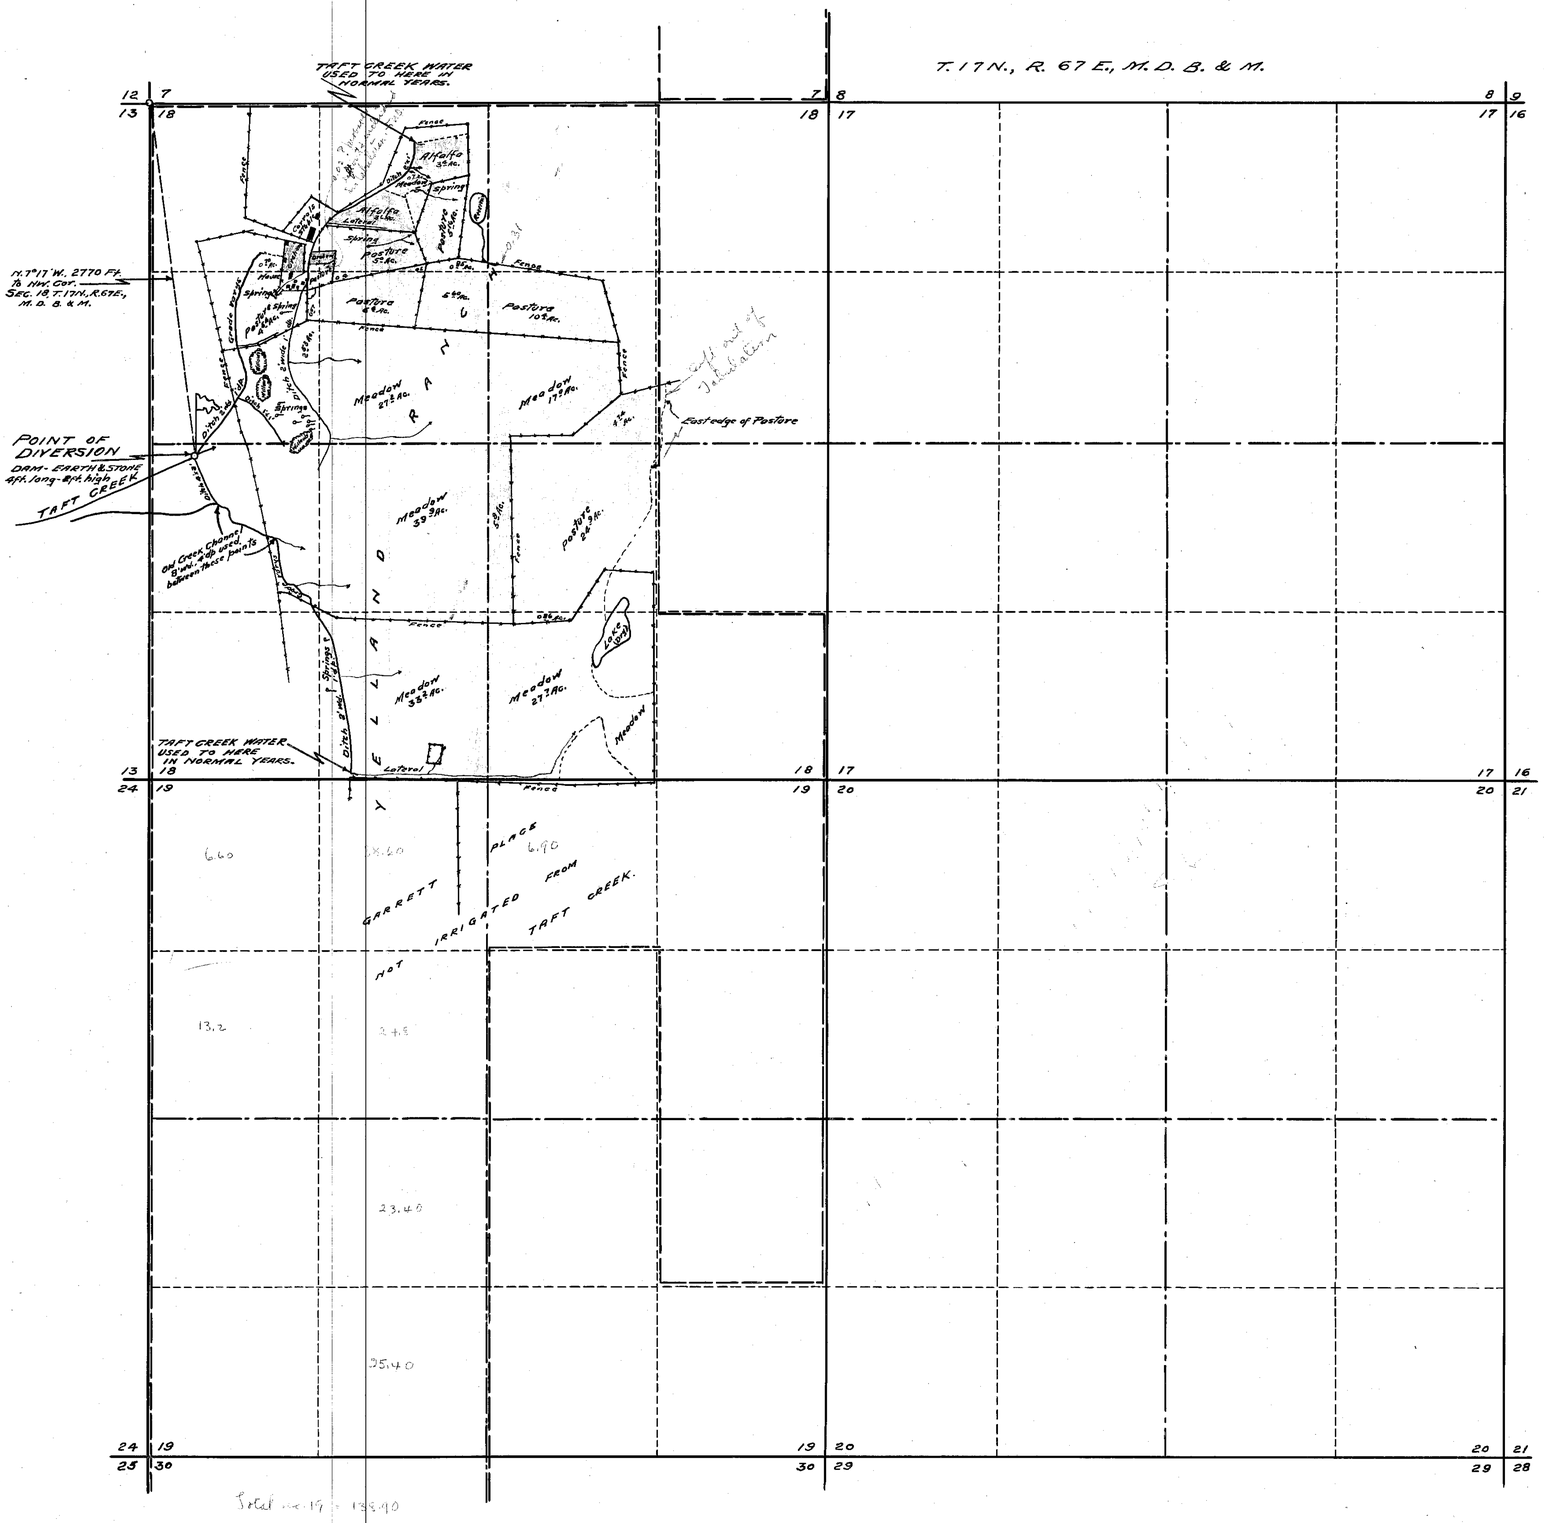

STATE OF NEVADA }
County of White Pine } ss.

I, F.W. Millard, being first duly sworn, depose and say that this map, consisting of one sheet, has been correctly drawn to the designated scale from field notes of a survey made by me between the 6th and 8th days of August, 1940; that it truly and correctly represents the location and extent of the works used to divert water from TAFT CREEK in White Pine County by MARION E. YELLAND for irrigation purposes. That all other works or streams which are crossed by or connected with said works, and the boundary, area and kind of culture of lands irrigated, are correctly shown and designated hereon.

F.W. Millard
State Water Right Surveyor.

Subscribed and sworn to before me this 12th day of August, 1940.

Robert L. Gill
Notary Public in and for White Pine County, Nevada.

0 500 1000 2000
SCALE 1 IN. = 600 FT.

FILED
Aug. 30, 1940
STATE ENGINEER'S OFFICE

OFFICE STATE ENGINEER
AUG 30 '40

MAP TO ACCOMPANY
PROOF OF APPROPRIATION
FOR IRRIGATION
BY MARION E. YELLAND
FROM TAFT CREEK

SURVEYED AUGUST 7, 1940.
BY F. W. MILLARD & SON.
ELY, NEVADA.

02304