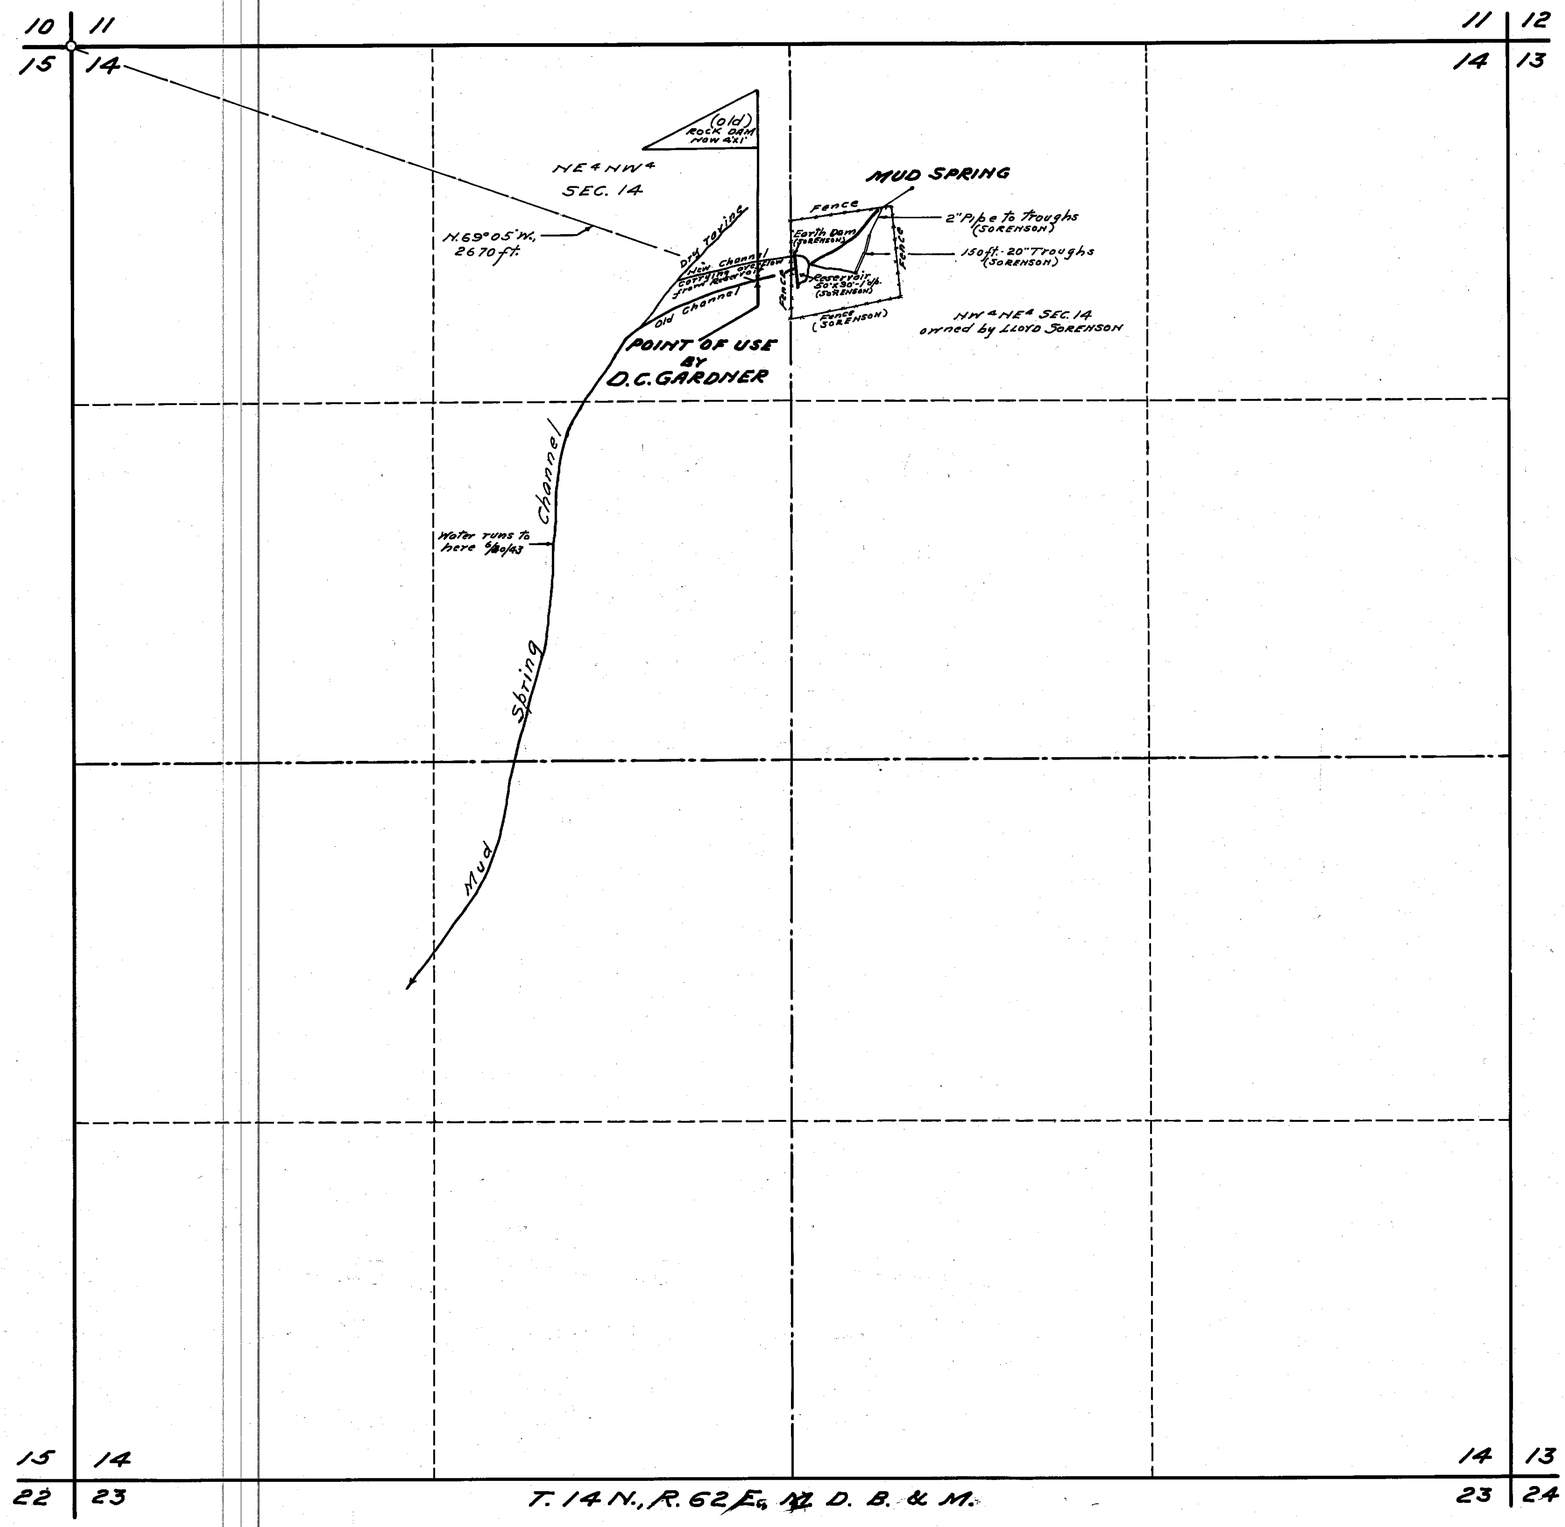

STATE OF NEVADA }
County of White Pine } SS.

I, F.W. Millard, being first duly sworn, depose and say that this map has been correctly drawn to the designated scale from field notes of a survey made by me between the 29th day of June and the 1st day of July, 1943; that it truly and correctly represents the location and extent of the works used to divert water from MUD SPRING in White Pine County by Mrs. D. C. GARDNER for stockwatering purposes; that the point of diversion, the location and size of the diverting channel or other conduit, the place and manner of use, and the location and names of all other works or streams which are crossed by or connected with the said works, are fully and correctly designated thereon.

F.W. Millard
State Water Right Surveyor.

Subscribed and sworn to before me this 3rd. day of July, 1943.

H. Marling
Notary Public in and for White Pine County, Nevada.
My Commission expires Jan 6, 1946

0 500 1000
SCALE 1-IN. = 300 FT.

FILED
July 12, 1943
STATE ENGINEER'S OFFICE

MAP
TO ACCOMPANY PROOF OF APPROPRIATION
FOR STOCKWATERING
BY MRS. D. C. GARDNER
FROM MUD SPRING
SURVEYED - BY - F.W. MILLARD & SON.
JUNE 30, 1943. ELY - NEVADA.

02322