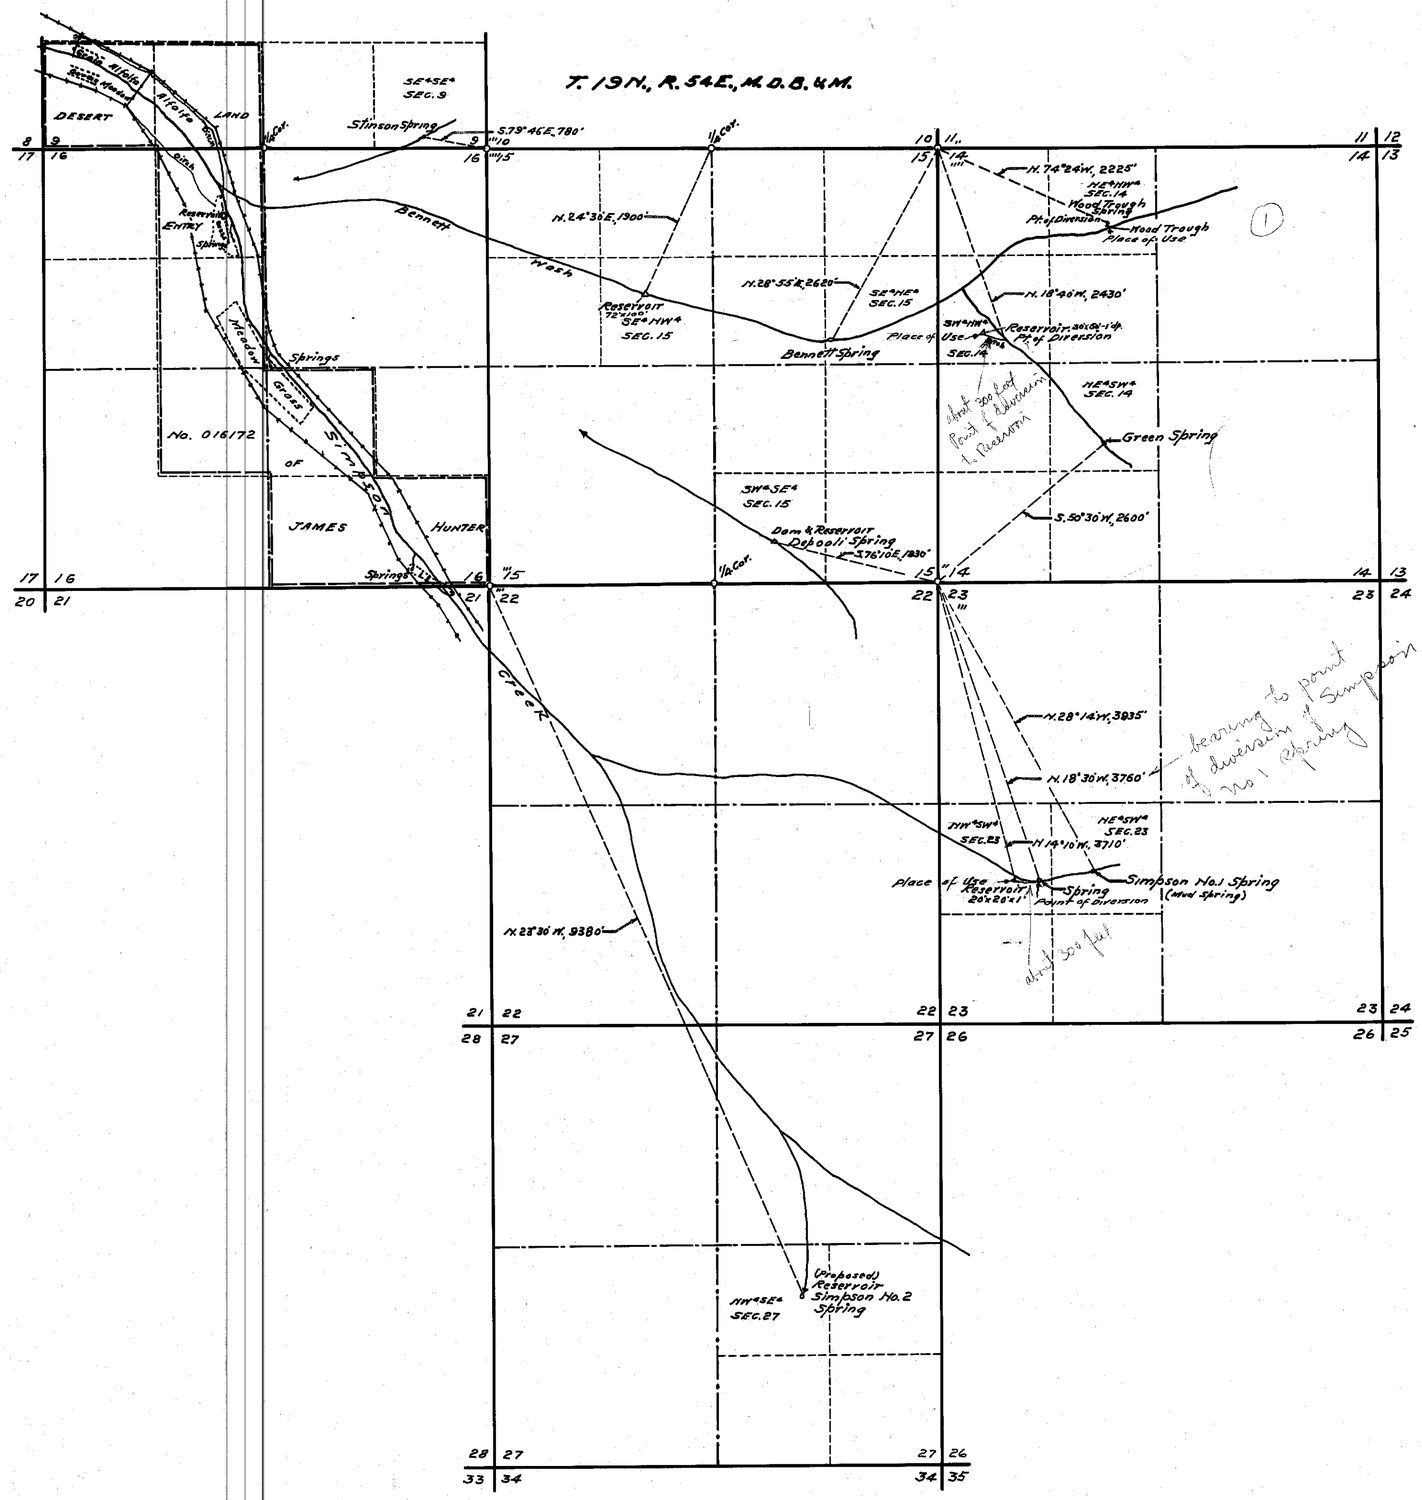

STATE OF NEVADA }
County of White Pine } SS.

I, F.W. Millard, being first duly sworn, depose and say that this map has been correctly drawn to the designated scale from field notes of a survey made by me between the 16th and 20th days of June, 1943; that it truly and correctly represents the location and extent of the works used to divert water from WOOD TROUGH, BENNETT, GREEN, DEPOALI and SIMPSON No.1 SPRINGS in Eureka County by JAMES HUNTER for stockwatering purposes; that the points of diversion, the locations and sizes of the diverting channels or other conduits, the places and manner of use, and the location and names of all other works or streams which are crossed by or connected with the said works, are fully and correctly designated thereon.

F.W. Millard
State Water Right Surveyor.

Subscribed and sworn to before me this 29th day of June, 1943.

H. Marling
Notary Public in and for White Pine County, Nevada.
My Commission expires Jan 6, 1946

0 500 1000 2000
SCALE 1-IN. = 1000 FT.

FILED
June 7, 1944

June 7, 1944

MAP
TO ACCOMPANY PROOFS OF APPROPRIATION
FOR STOCKWATERING
BY JAMES HUNTER
FROM WOOD TROUGH, ~~BENNETT,~~
GREEN, ~~DEPOALI~~ & SIMPSON NO.1
SPRINGS.

SURVEYED
JUNE 17-19, 1943. - BY - F.W. MILLARD & SON.
ELY, NEVADA.

02324-02325-02326