SECTION	SUB-DIVISION	TOWNSHIP	RANGE	IRRIGATED BY MUNCY CREEK	MUNCY & KALAMAZOO CREEK	KALAMAZOO CREEK	CULTIVATED ACREAGE	DESCRIPTION OF CULTURE	DATE OF FIRST CULTURE
22	NW¼SE¼	20 N.	66 E.	12.38			12.38	Alfalfa	
"	"	"	"		0.7		.70	Oats	
"	SW¼SE¼	"	"		8.0	8.1	16.40	Oats	
"	"	"	"		0.9	18.82	19.72	Alfalfa	
"	"	"	"			3.46	3.46	Pasture	
"	NE¼SE¼	"	"	6.3			6.30	Alfalfa	
"	SE¼SE¼	"	"	1.0	3.95	1.31	6.26	Oats	
"	"	"	"			23.0	23.00	Alfalfa	
TOTALS				19.68	13.55	54.69	87.92		
LAND IRRIGATED BUT NOT OWNED.									
22	NE¼SW¼	20 N.	66E	3.12			3.12	Alfalfa	
"	SE¼SW¼	"	"		0.17	5.96	6.13	"	
27	NE¼NW¼	"	"			1.79	1.79	Pasture	
"	NW¼NE¼	"	"			10.10	10.10	"	
TOTALS				3.12	0.17	17.85	21.14		

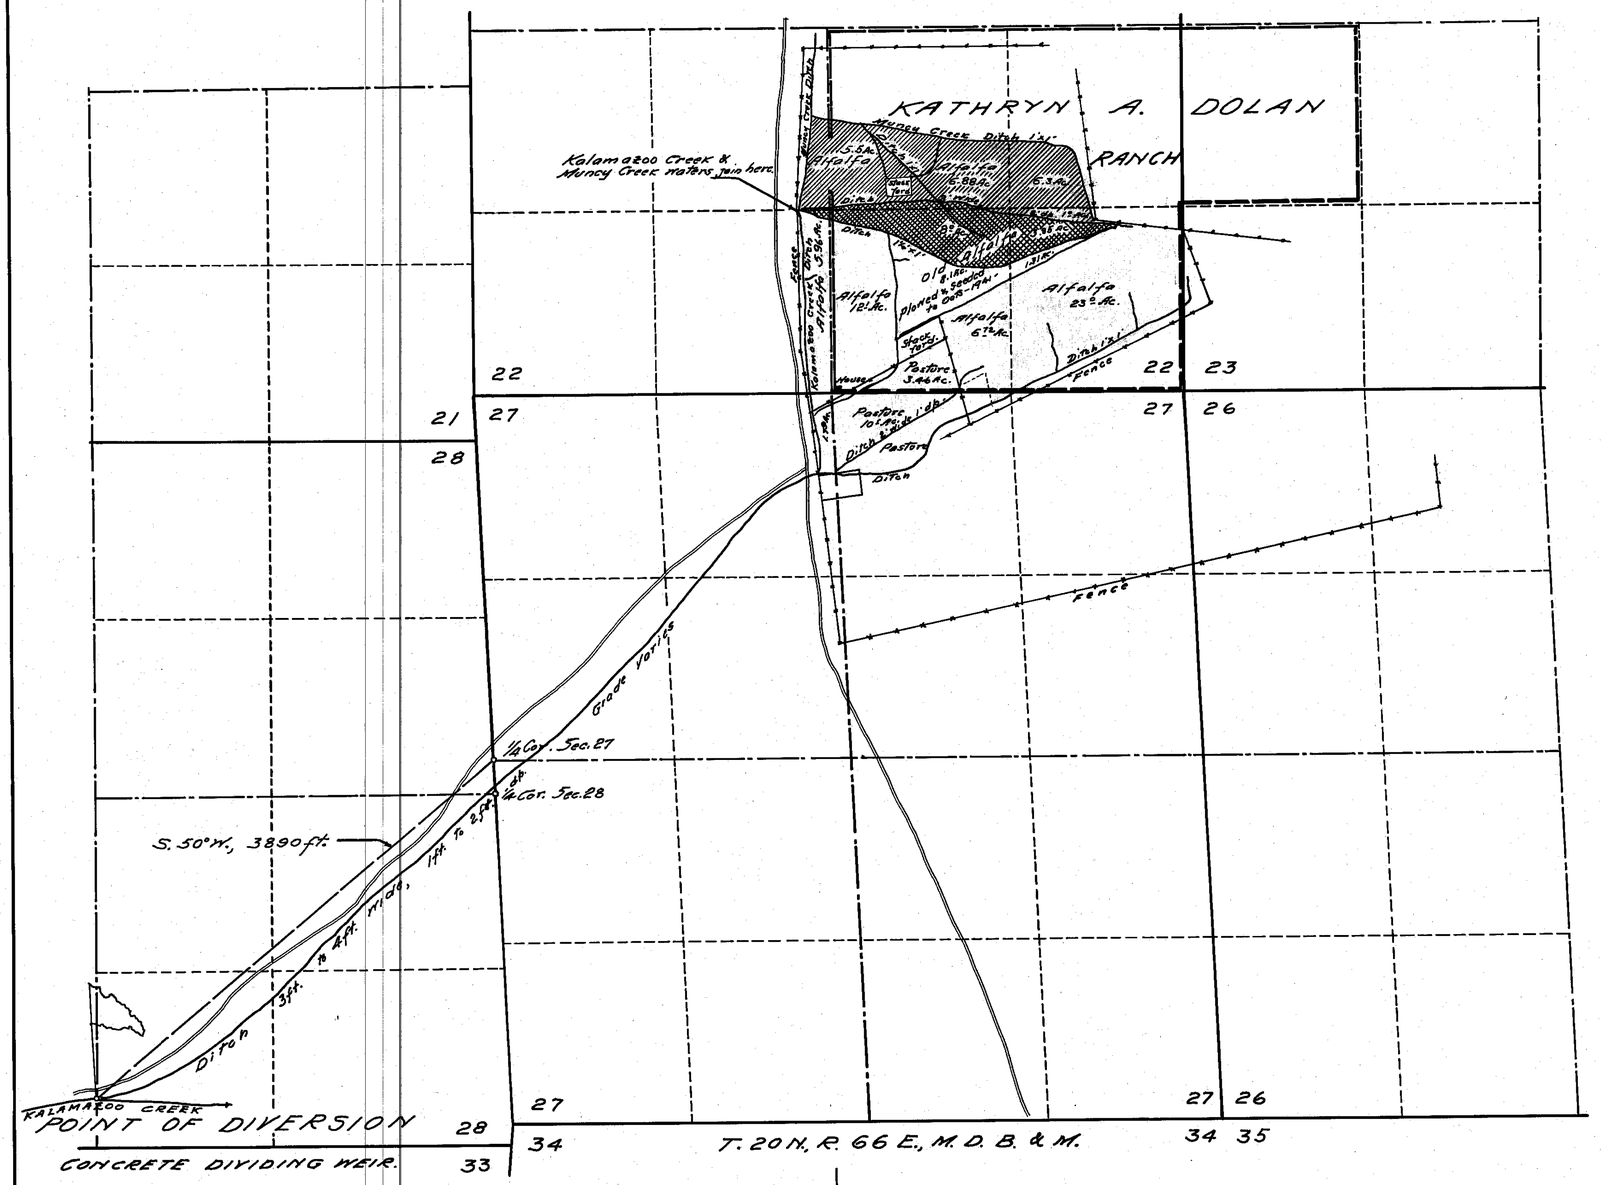

STATE OF NEVADA. }
County of White Pine } ss.

I, F. W. Millard, being first duly sworn, depose and say that this map, consisting of one sheet, has been correctly drawn to the designated scale from field notes of a survey made by me between the 22nd and 24th days of April, 1941; that it truly and correctly represents the location and extent of the works used to divert water from KALAMAZOO CREEK, in White Pine County, by STEVEN DOUTRE for irrigation purposes. That all other works or streams which are crossed by or connected with said works, and the boundary, area and kind of culture of lands irrigated, are correctly shown and designated hereon.

F. W. Millard
State Water Right Surveyor.

Subscribed and sworn to before me this 24th day of February, 1945.

[signature]
Notary Public in and for White Pine County, Nevada.

My commission expires Jan 6, 1946

No. 5436
Filed Nov 12-1947
W. D. Coldfield
County Clerk

0 500 1000 2000
SCALE 1 IN. = 600 FT.

LEGEND

LAND IRRIGATED BY MUNCY CREEK

LAND IRRIGATED BY MUNCY CREEK AND KALAMAZOO CREEK.

LAND WITHOUT HATCHING IRRIGATED BY KALAMAZOO CREEK.

FILED
Feb. 6, 1946
STATE ENGINEER'S OFFICE

MAP TO ACCOMPANY
PROOF OF APPROPRIATION
FOR IRRIGATION
BY STEVEN DOUTRE
FROM KALAMAZOO CREEK
SURVEYED APRIL 23-1941.
BY - F. W. MILLARD & SON.
ELY, NEVADA.

86

02332

SECTION	SUB-DIVISION	TOWNSHIP	RANGE	IRRIGATED BY MUNCY CREEK	MUNCY & KALAMAZOO CREEK	KALAMAZOO CREEK	CULTIVATED ACREAGE	DESCRIPTION OF CULTURE	DATE OF FIRST CULTURE
22	NW¼SE¼	20 N.	66 E.	12.38			12.38	Alfalfa	
"	"	"	"		0.7		.70	Oats	
"	SW¼SE¼	"	"		8.0	8.1	16.40	Oats	
"	"	"	"		0.9	18.82	19.72	Alfalfa	
"	"	"	"			3.46	3.46	Pasture	
"	NE¼SE¼	"	"	6.3			6.30	Alfalfa	
"	SE¼SE¼	"	"	1.0	3.95	1.31	6.26	Oats	
"	"	"	"			23.0	23.00	Alfalfa	
	TOTALS			19.68	13.55	54.69	87.92		
	LAND IRRIGATED BUT NOT OWNED.								
22	NE¼SW¼	20 N.	66 E	3.12			3.12	Alfalfa	
"	SE¼SW¼	"	"		0.17	5.96	6.13	"	
27	NE¼NW¼	"	"			1.79	1.79	Pasture	
"	NW¼NE¼	"	"			10.10	10.10	"	
	TOTALS			3.12	0.17	17.85	21.14		

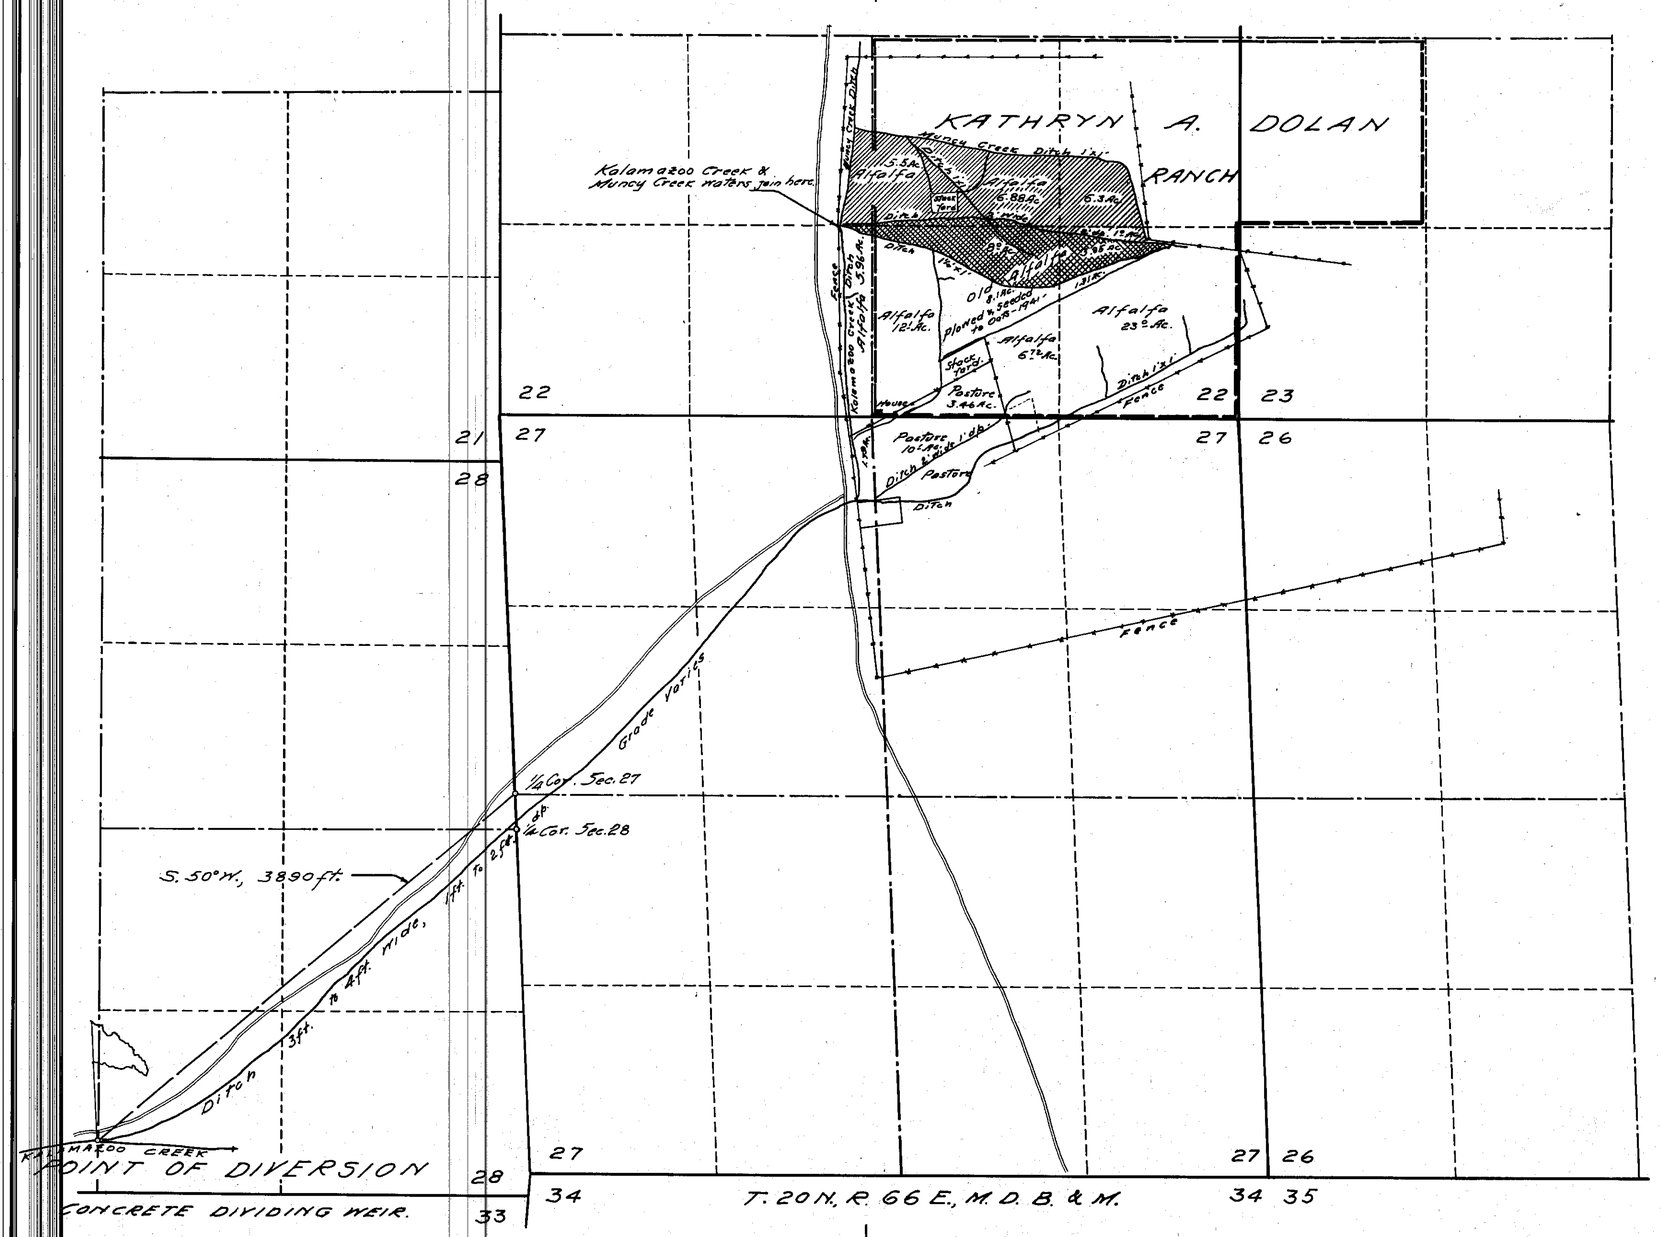

STATE OF NEVADA. }
County of White Pine } SS.

I, F. W. Millard, being first duly sworn, depose and say that this map, consisting of one sheet, has been correctly drawn to the designated scale from field notes of a survey made by me between the 22nd and 24th days of April, 1941; that it truly and correctly represents the location and extent of the works used to divert water from KALAMAZOO CREEK, in White Pine County, by STEVEN DOUTRE for irrigation purposes. That all other works or streams which are crossed by or connected with said works, and the boundary, area and kind of culture of lands irrigated, are correctly shown and designated hereon.

F. W. Millard
State Water Right Surveyor.

Subscribed and sworn to before me this 24th day of February, 1945.

[signature]
Notary Public in and for White Pine County, Nevada.

My commission expires Jan 6 1946

0 500 1000 2000
SCALE 1 IN. = 600 FT.

LEGEND

LAND IRRIGATED BY MUNCY CREEK

LAND IRRIGATED BY MUNCY CREEK AND KALAMAZOO CREEK.

LAND WITHOUT HATCHING IRRIGATED BY KALAMAZOO CREEK.

Feb. 6, 1946

MAP TO ACCOMPANY
PROOF OF APPROPRIATION
FOR IRRIGATION
BY STEVEN DOUTRE
FROM KALAMAZOO CREEK

SURVEYED APRIL 23-1941.
BY - F.W. MILLARD & SON.
ELY, NEVADA.

02332