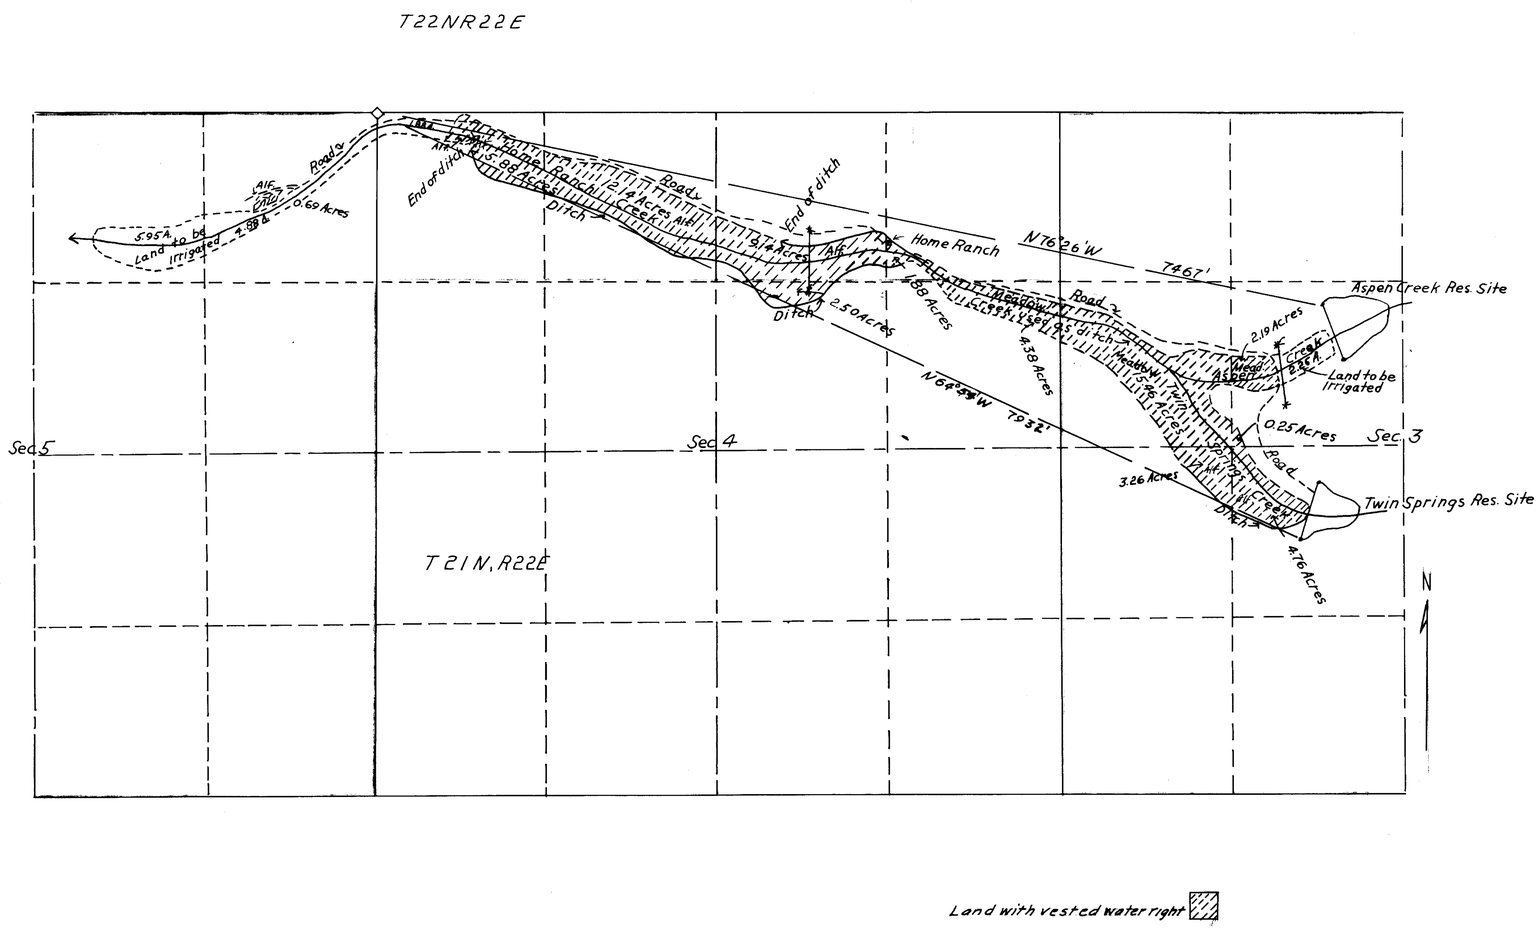

Land with vested water right

State of Nevada } ss.
County of ~~Washoe~~ Ormsby

I, C.V. Taylor, being first duly sworn, depose and say that this map has been correctly drawn to the designated scale from field notes of a survey made under my direction, completed on the 28th day of June, 1946; that it truly and correctly represents the location and extent of the works used to divert water from Home Ranch Creek in Washoe County by James E. Stead for irrigation purposes. That the boundary, area and kind of culture of lands irrigated are correctly shown hereon.

C.V. Taylor
State Water Right Surveyor

Subscribed and sworn to before me this 29th day of July, 1946.

C.E. Miller
Notary Public in and for ~~Washoe~~ Ormsby County, Nevada.

0 600 1200 1800 2400 3000 FT.

FILED
July 29, 1946

MAP TO ACCOMPANY PROOF OF APPROPRIATION FOR IRRIGATION BY JAMES E. STEAD FROM HOME RANCH CREEK

WASHOE COUNTY, NEVADA

02833