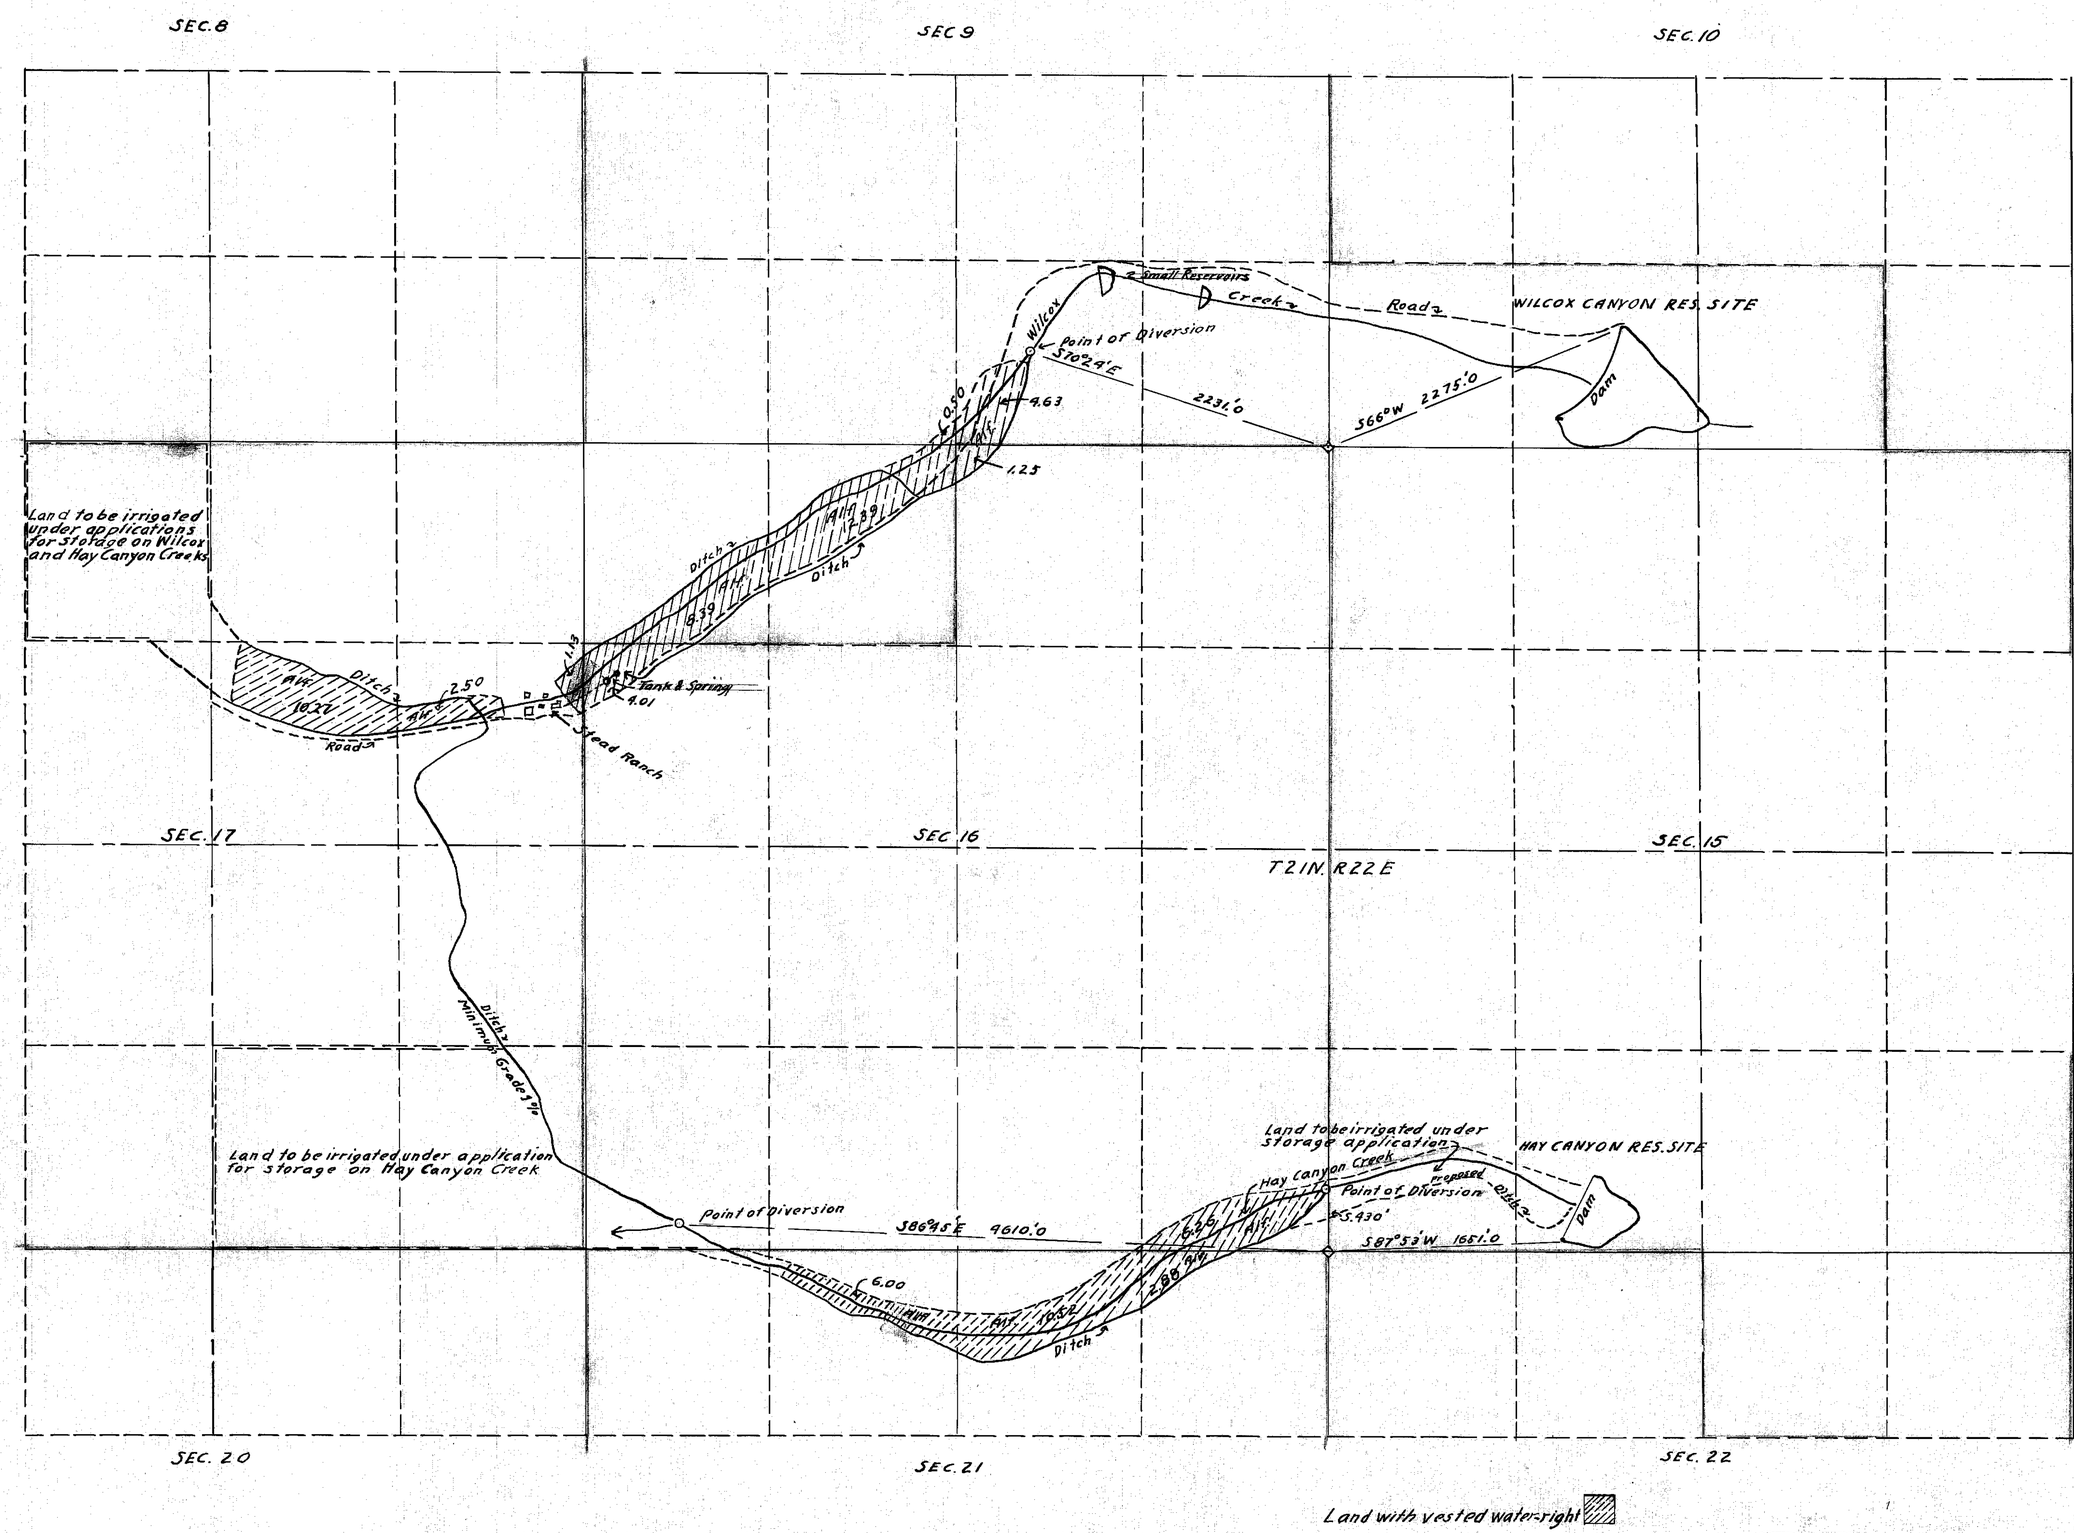

Land with vested water-right

State of Nevada
County of ~~Washoe~~ Ormsby } SS.

I, C.V. Taylor, being first duly sworn, depose and say that this map has been correctly drawn to the designated scale from field notes of a survey made under my direction, completed on the 29th day of June, 1946; that it truly and correctly represents the location and extent of the works used to divert water from Wilcox and Hay Canyon Creeks in Washoe County, by Wm. M. Stead for irrigation purposes. That the boundary, area and kind of culture of lands irrigated, are correctly shown hereon.

C.V. Taylor
State Water Right Surveyor

Subscribed and sworn to before me this 29th day of July, 1946.

C.F. Quiel
Notary Public in and for ~~Washoe~~ Ormsby County Nevada.

FILED
July 29, 1946
STATE ENGINEER'S OFFICE

0 600 1200 1800 2400 3000 Ft.

MAP TO ACCOMPANY PROOFS OF APPROPRIATION FOR IRRIGATION BY WM. M. STEAD FROM WILCOX AND HAY CANYON CREEKS.

WASHOE COUNTY, NEVADA.

02334 · 02335