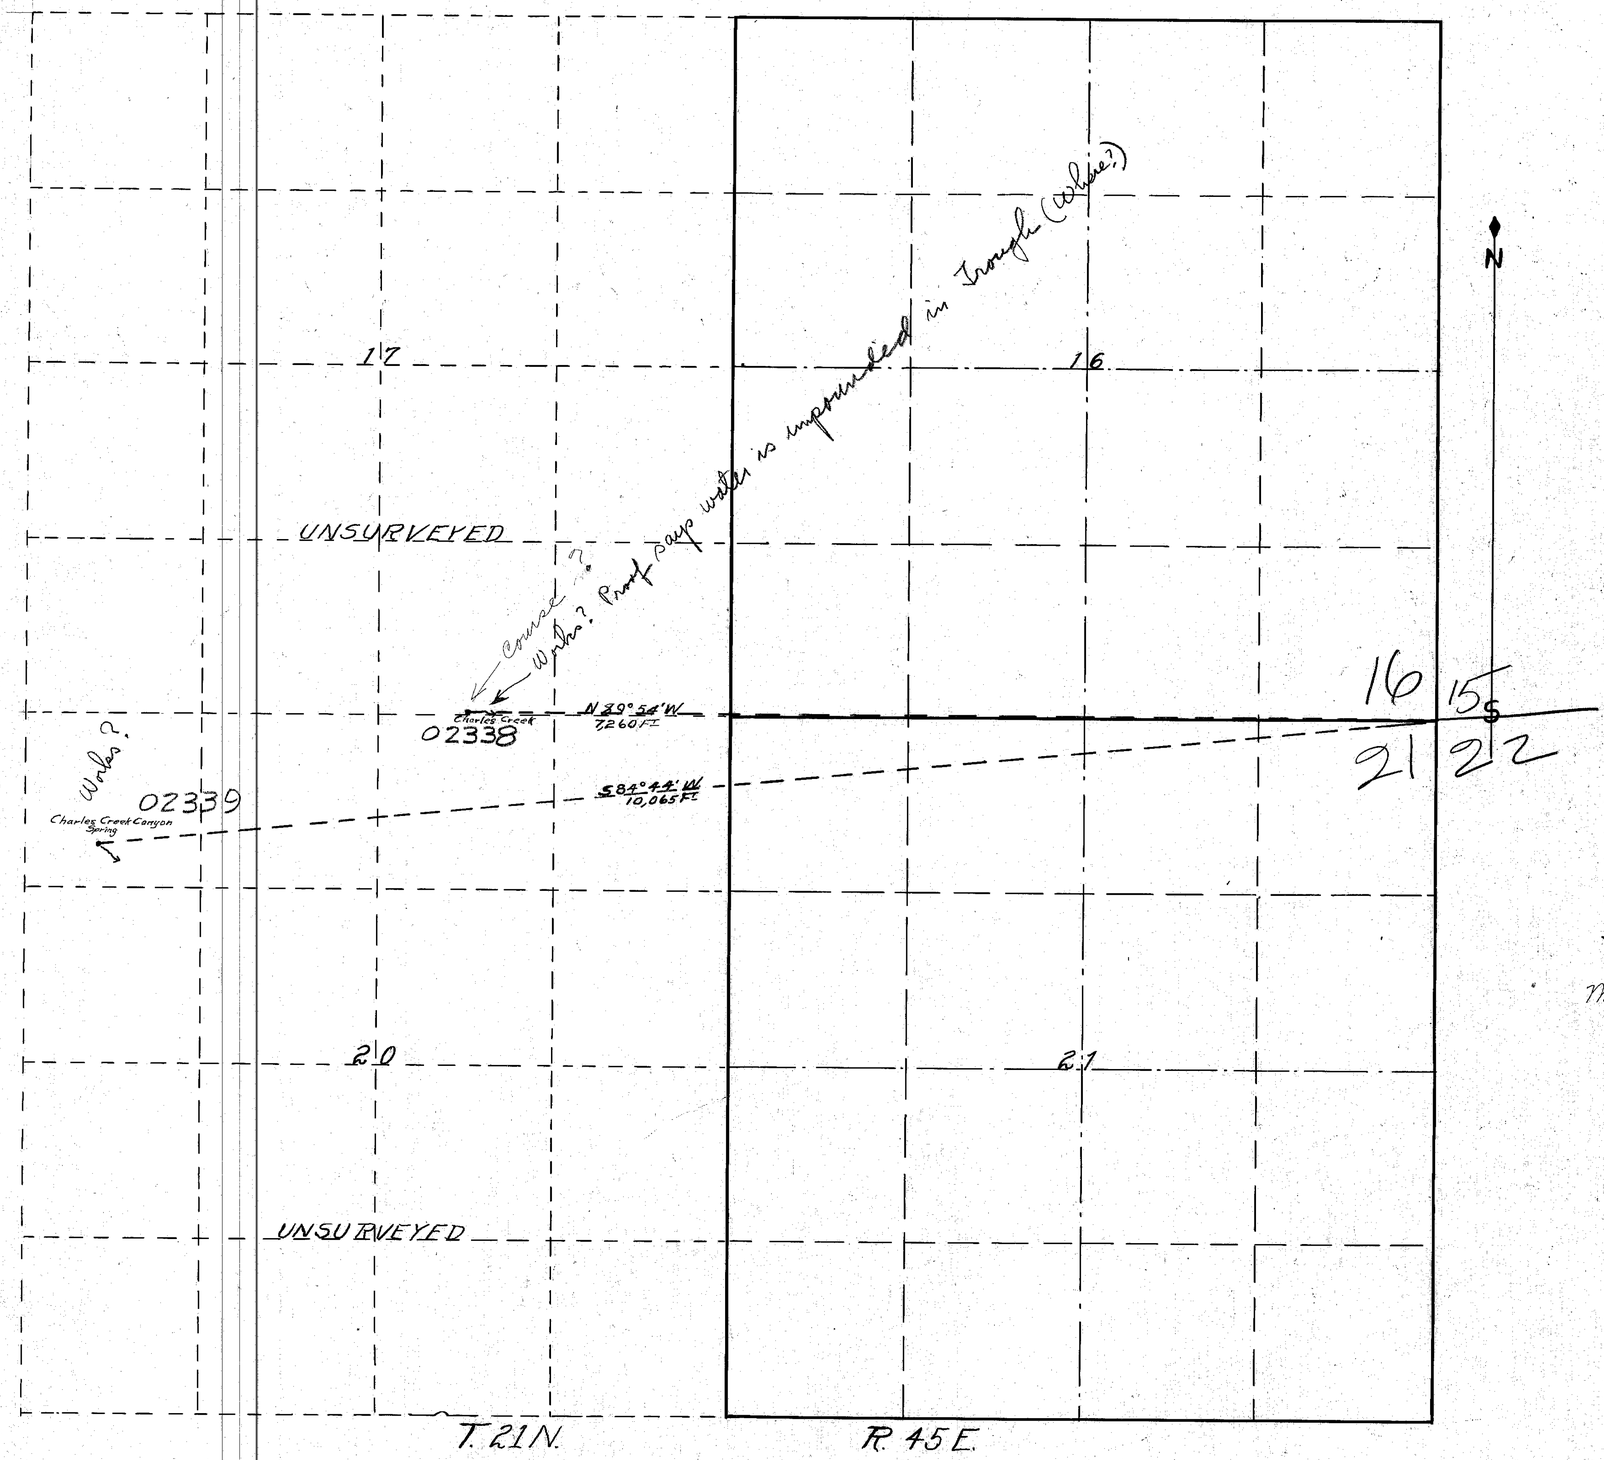

STATE OF NEVADA }
COUNTY OF ELKO } SS

I W.H. SETTELMEYER, being first duly sworn, depose and say that this map has been correctly drawn to the designated scale from field notes of a survey made by Mr D. SCULLY (Deceased) June 12, 1923 and furnished me by J.D. CALLAHAN JUNE 9, 1930. That to the best of your affiants knowledge ~~and~~ belief and information the said D. Scully bore an excellent reputation as an engineers and that his work could be depended upon.

W.H. Settelmeyer
STATE WATER RIGHT SURVEYOR.

Subscribed and sworn to before me this 2nd day of September 1930.

Peggy O'Neill
Notary Public in and for Elko County, Nevada.

STATE OF NEVADA }
COUNTY OF LANDER } SS

J. D. Callahan, being first duly sworn, dppose and say that the fieldnotes from which this map has been drawn, are the original fieldnotes from a survey made June 12, 1923 by D. Scully (deceased), an engineer at that time residing in the town of Austin, Lander Co. That to the best of, my knowledge, information and belief they truly represent the conditions as found upon the ground.

J. D. Callahan

Subscribed and sworn to before me this 9 day of September 1930

Notary Public in and for Lander County, Nevada.

Witnesses
Ideleade Callaghan
Earl J. Rose

0 1 2 3 4 5 6 7 8 9 10 11 12 13 14 15 16 17 18 19 20 21 22 23 24 Hundred Feet

Scale 1 in = 600 Feet

MAP
Proof of Appropriation
To Accompany ~~Application~~ to
Appropriate Water for Stockwatering
from Charles Creek and
By J.D. Callahan Charlie Creek Canyon Spring

FILED
January 21, 1947
State Engineer's Office

Place in → 02338 02339