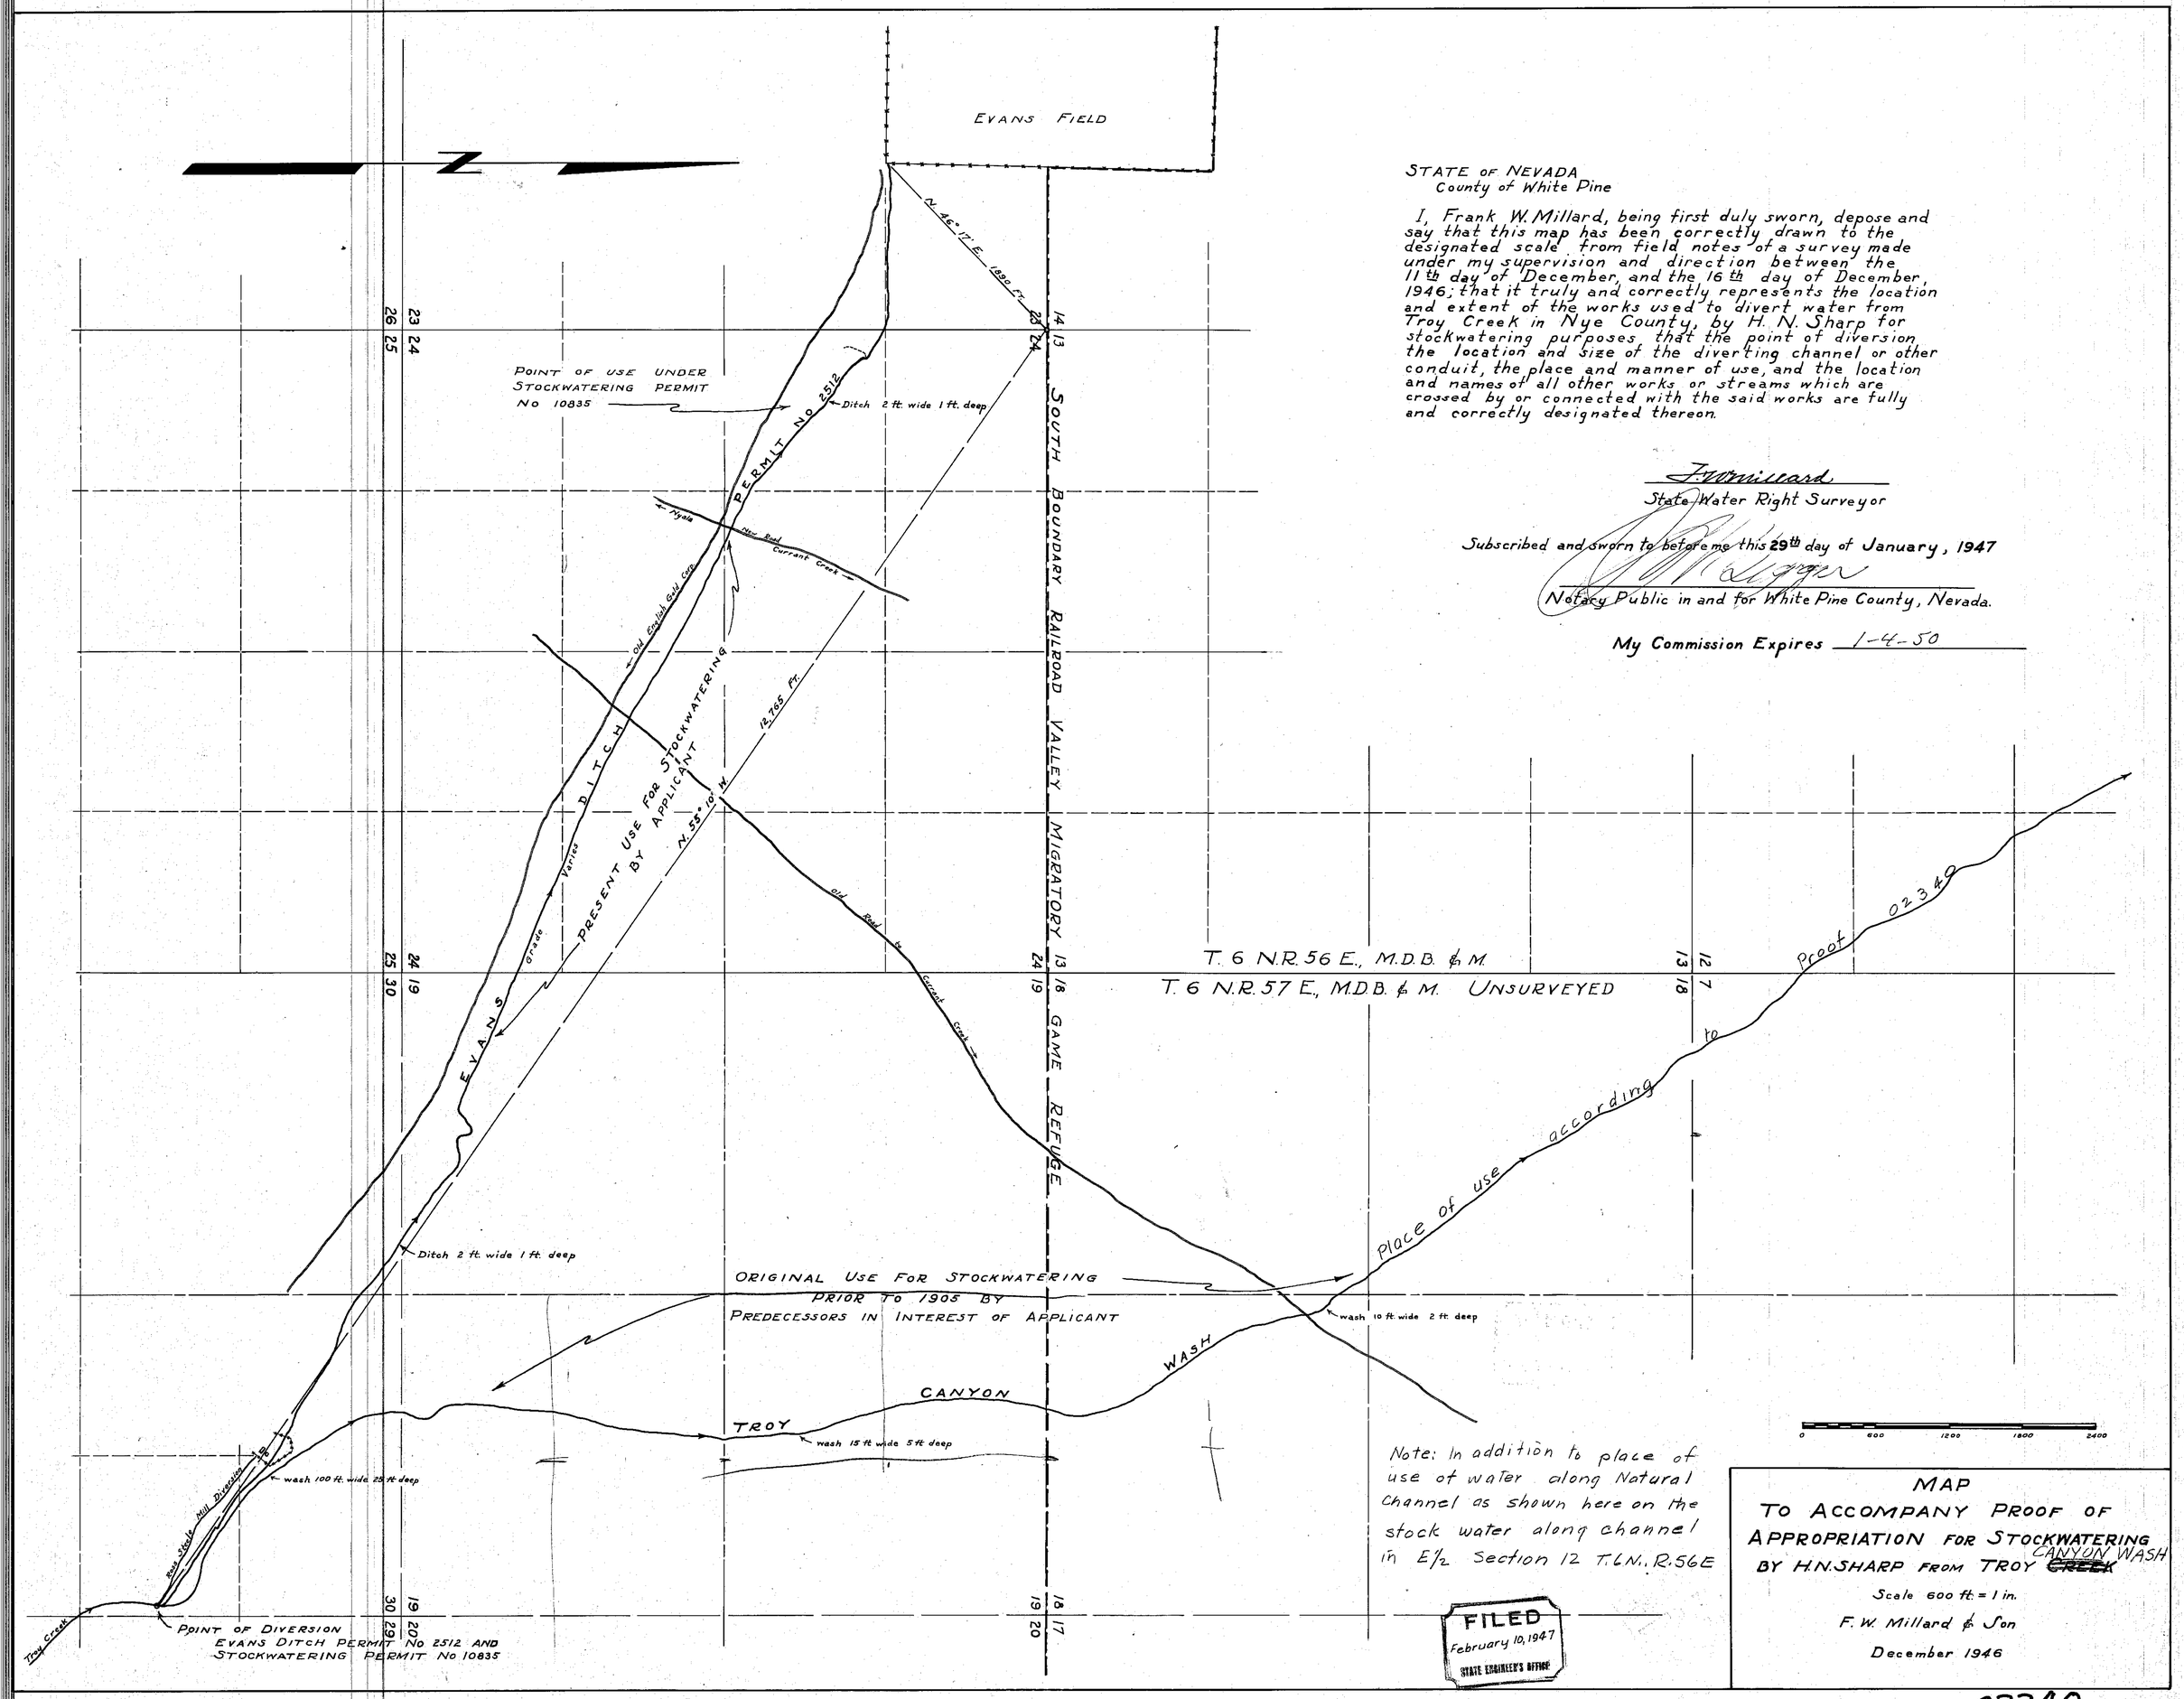

STATE OF NEVADA
County of White Pine

I, Frank W. Millard, being first duly sworn, depose and say that this map has been correctly drawn to the designated scale from field notes of a survey made under my supervision and direction between the 11th day of December, and the 16th day of December, 1946; that it truly and correctly represents the location and extent of the works used to divert water from Troy Creek in Nye County, by H. N. Sharp for stockwatering purposes, that the point of diversion, the location and size of the diverting channel or other conduit, the place and manner of use, and the location and names of all other works or streams which are crossed by or connected with the said works are fully and correctly designated thereon.

F. W. Millard
State Water Right Surveyor

Subscribed and sworn to before me this 29th day of January, 1947

[illegible]
Notary Public in and for White Pine County, Nevada.

My Commission Expires 1-4-50

Note: In addition to place of use of water along Natural Channel as shown here on the stock water along channel in E½ Section 12 T.6N., R.56E

FILED
February 10, 1947
STATE ENGINEER'S OFFICE

MAP
TO ACCOMPANY PROOF OF APPROPRIATION FOR STOCKWATERING BY H.N.SHARP FROM TROY ~~CREEK~~ CANYON WASH

Scale 600 ft. = 1 in.

F. W. Millard & Son

December 1946

02340