STATE OF NEVADA
County of White Pine

I, Frank W. Millard, being first duly sworn, depose and say that this map has been correctly drawn to the designated scale from field notes of a survey made under my supervision and direction between the 11th day of December, and the 16th day of December, 1946; that it truly and correctly represents the location and extent of the works used to divert water from Big Creek in Nye County, by H. N. Sharp for stockwatering purposes; that the point of diversion the location and size of the diverting channel or other conduit, the place and manner of use, and the location and names of all other works or streams which are crossed by or connected with the said works are fully and correctly designated thereon.

F. W. Millard
State Water Right Surveyor

Subscribed and sworn to before me this 29th day of January, 1947

Notary Public in and for White Pine County, Nevada

My Commission Expires 1-4-50

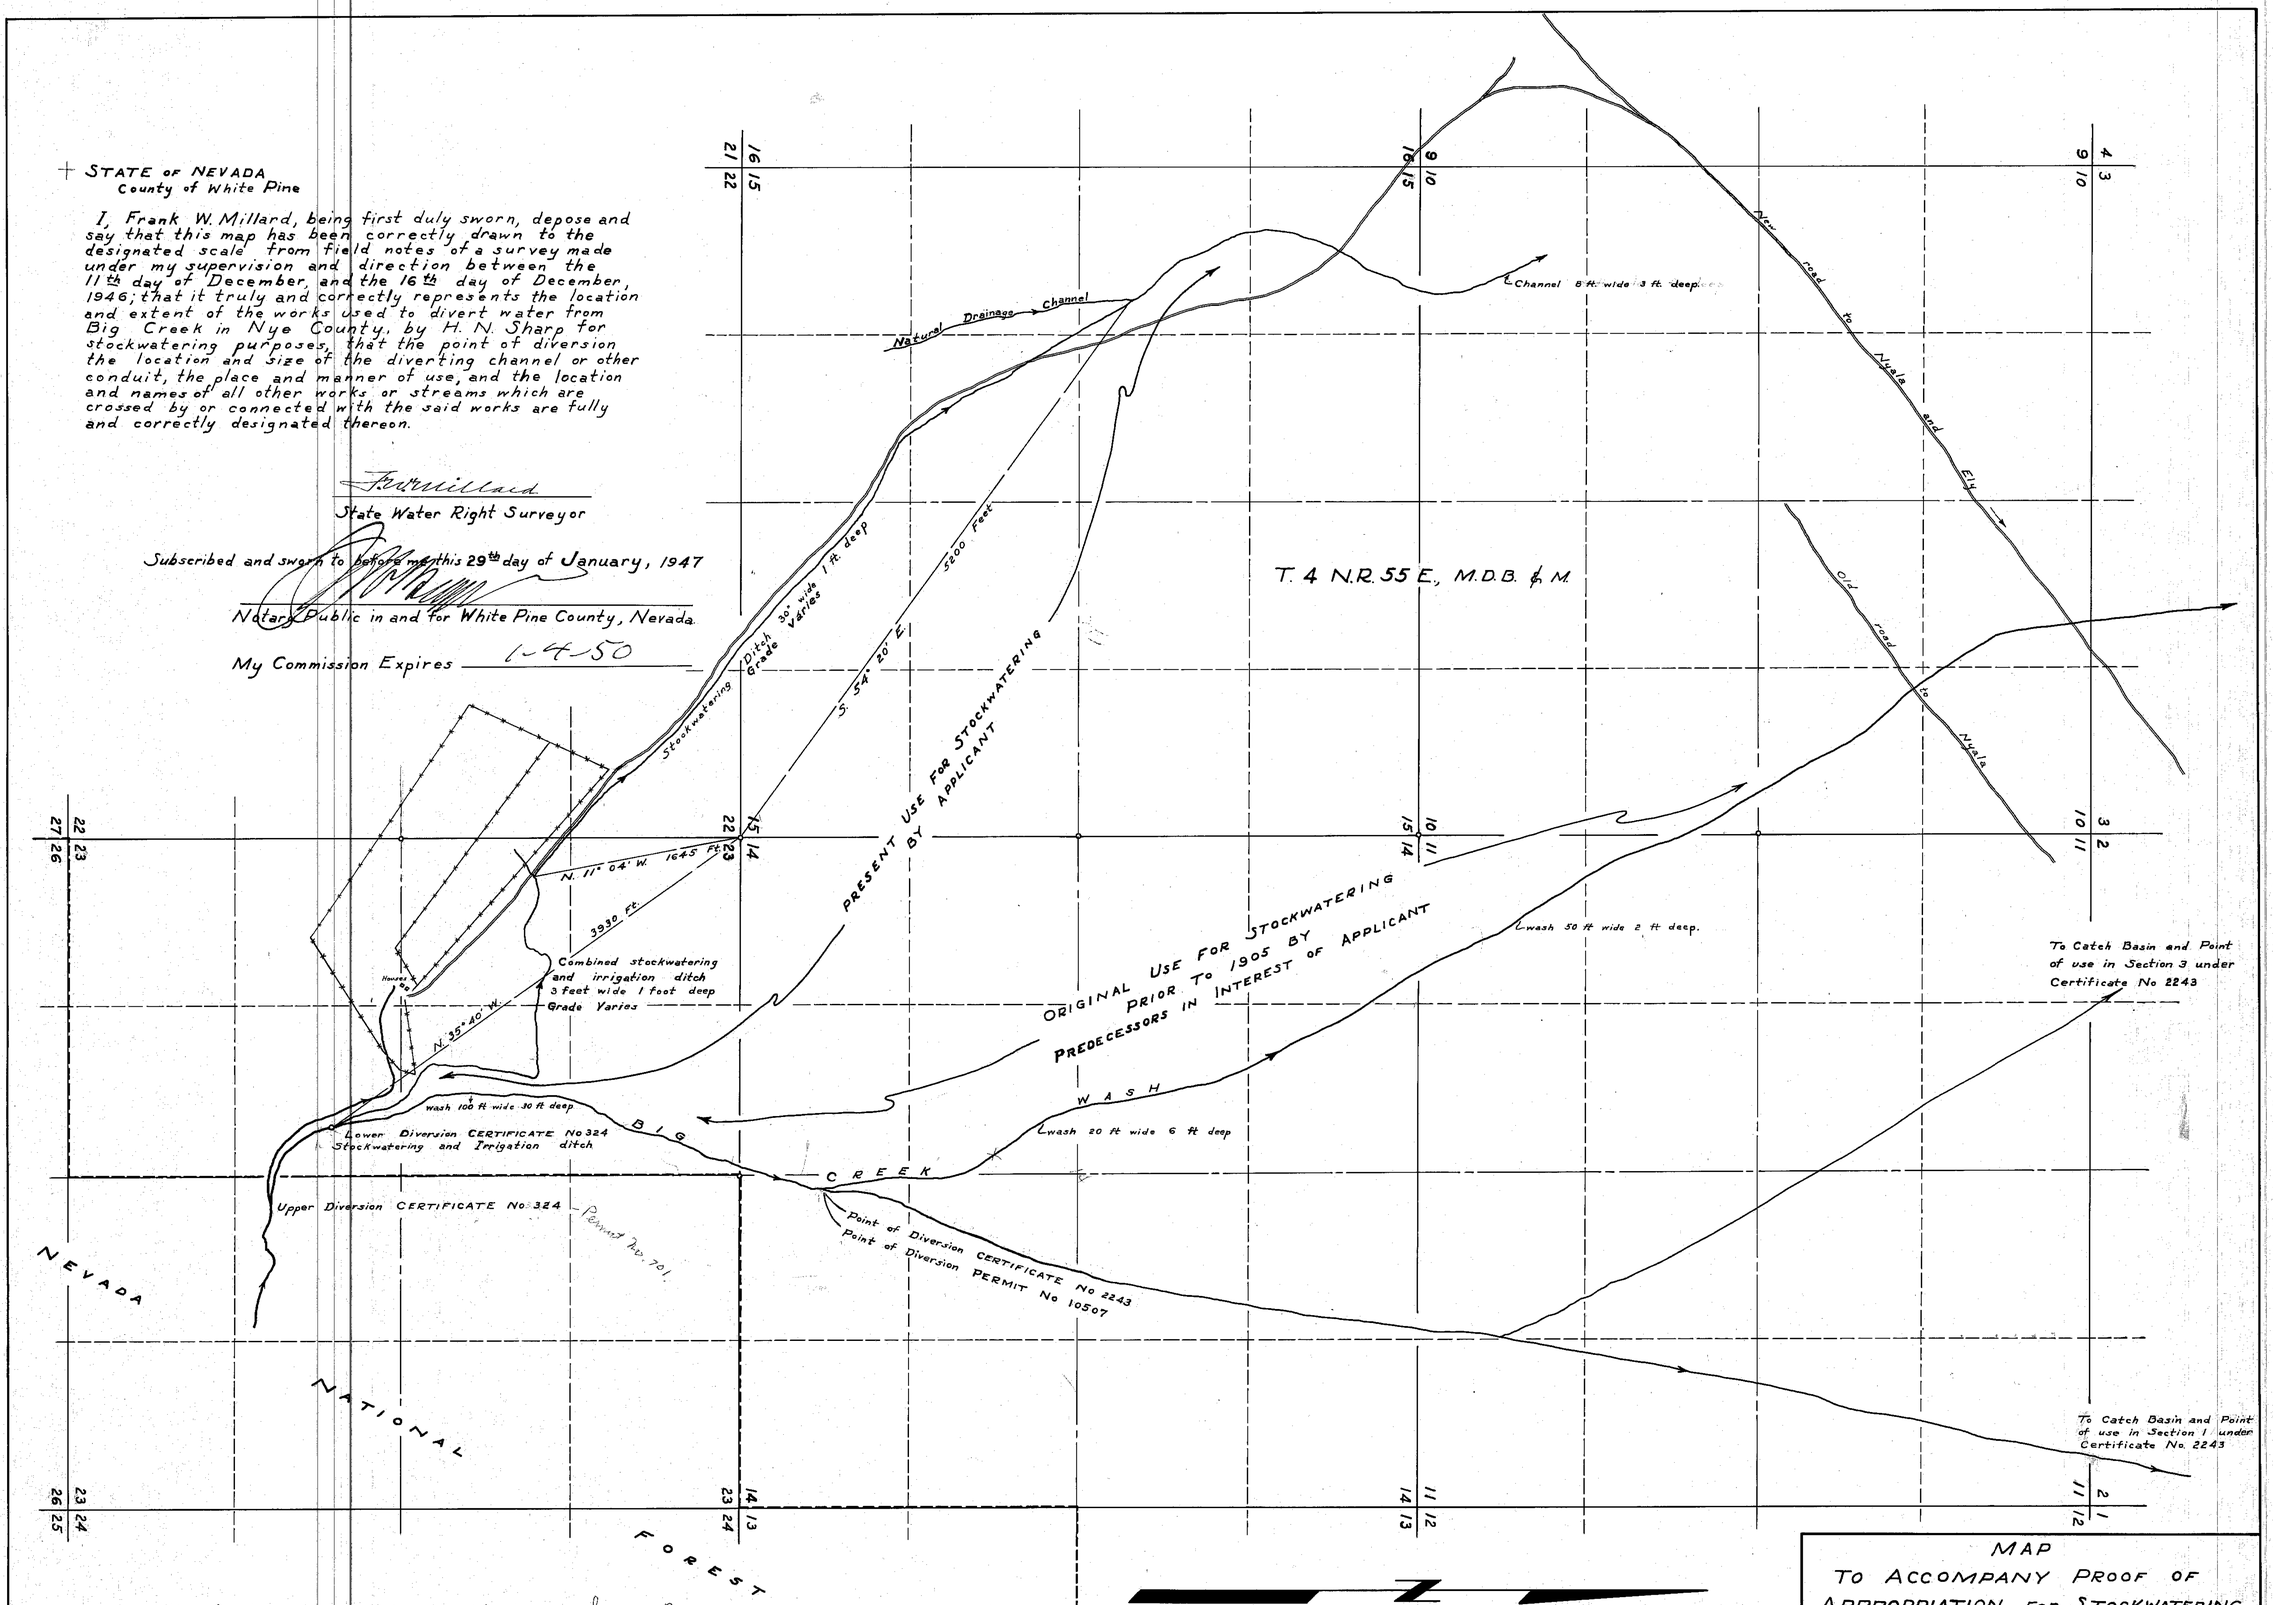

In addition to place of use along Big Creek as shown by this map, the proof claims also the following along Big Creek as the place of use. Easterly part T.5N., R.55E., thence thru NW Corner T.5N., R.56E. then to about Sect 11 T. 6N., R.56E., FWM.

FILED
February 10, 1947
STATE ENGINEER'S OFFICE

MAP
TO ACCOMPANY PROOF OF APPROPRIATION FOR STOCKWATERING BY H.N. SHARP FROM BIG CREEK
Scale 600 ft. = 1 in.
F. W. Millard & Son
January 1947

02341