T. 4. S. R. 65. E. M.D.B.&M.

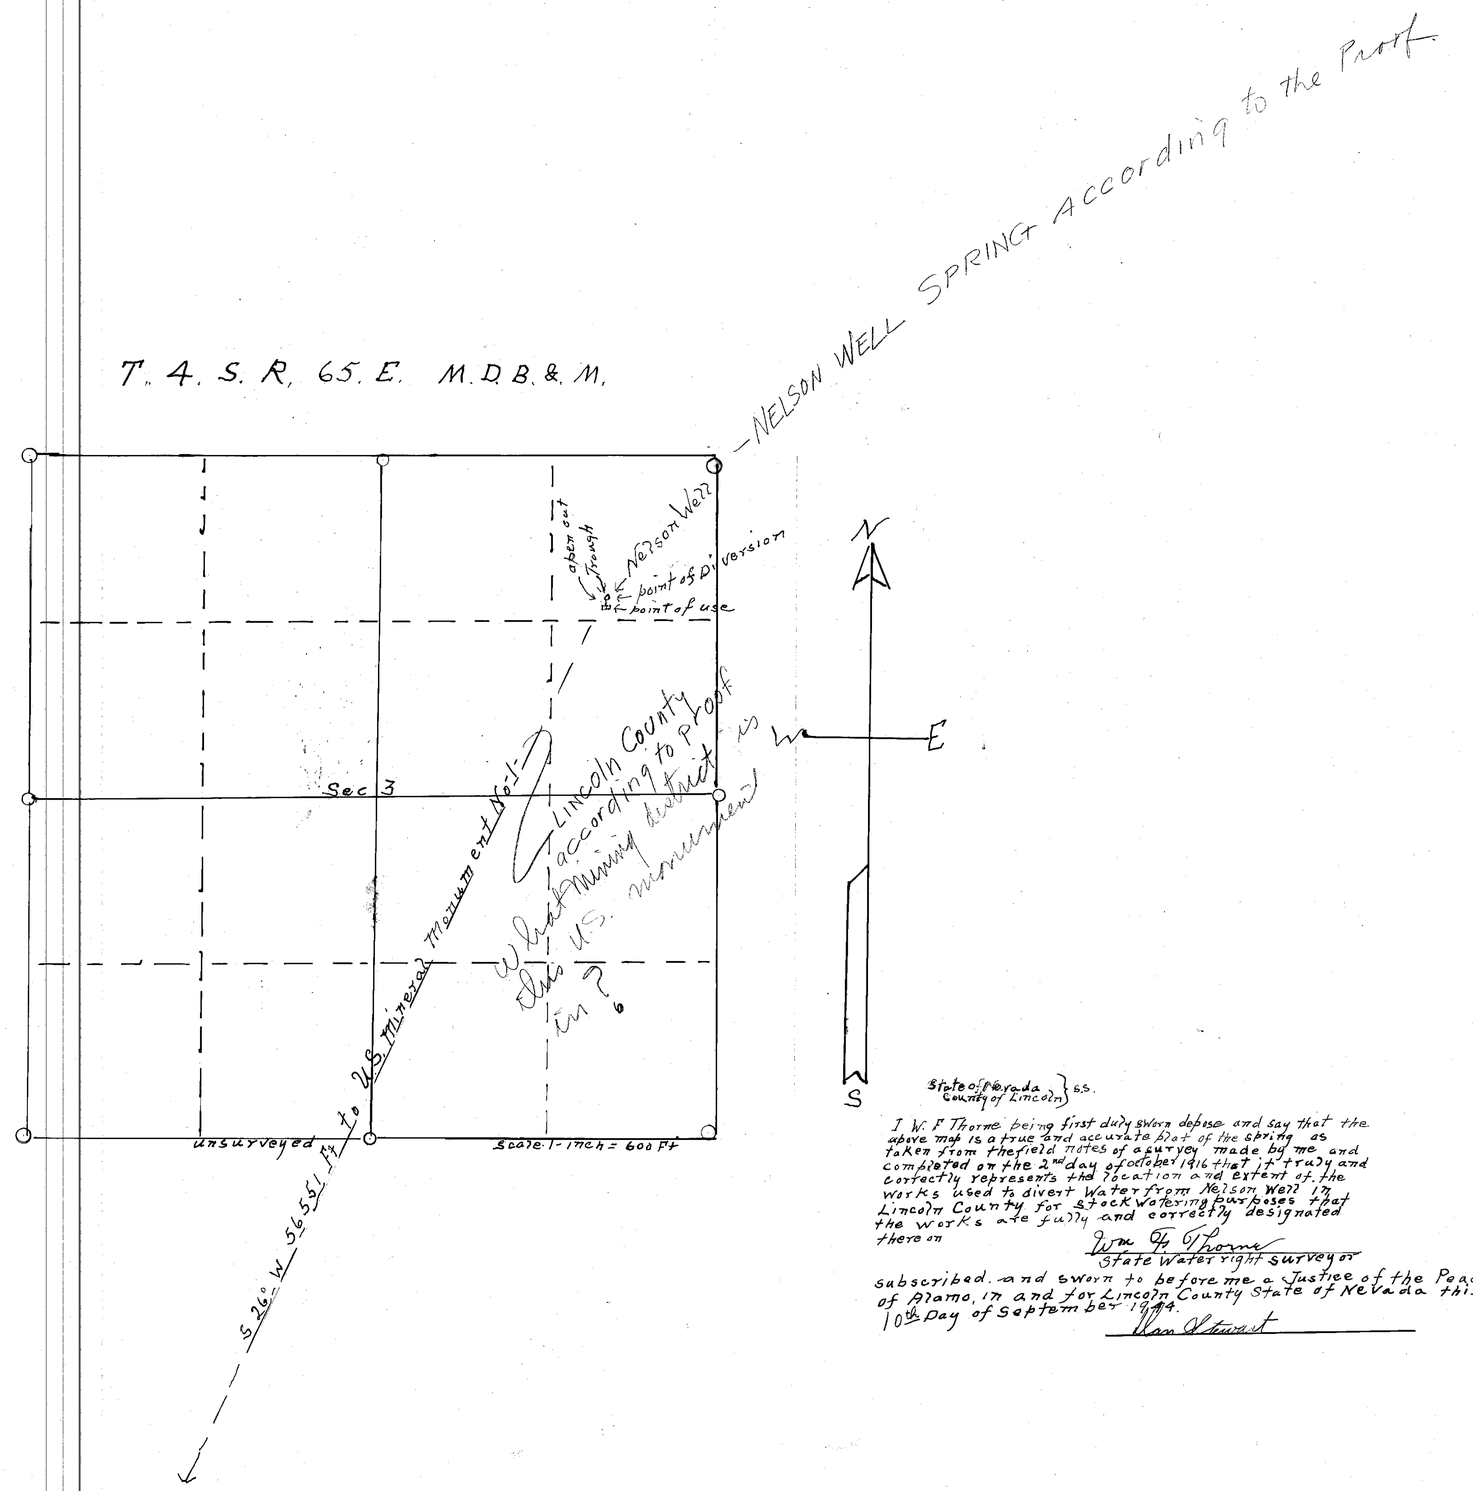

State of Nevada } S.S.
County of Lincoln

I W. F Thorne being first duly sworn depose and say that the above map is a true and accurate plat of the spring as taken from the field notes of a survey made by me and completed on the 2nd day of October 1916 that it truly and correctly represents the location and extent of the works used to divert water from Nelson Well in Lincoln County for stockwatering purposes that the works are fully and correctly designated there on

Wm F. Thorne
State Water right surveyor

subscribed and sworn to before me a Justice of the Peace of Alamo, in and for Lincoln County State of Nevada this 10th Day of September 1944.

Wm Stewart

FILED
September 9, 1947
STATE ENGINEER'S OFFICE

Map
To
Accompany Application
To
Appropriate Water for Stockwatering
By Charlie Culverwell
of Caliente Nevada

02350

02350