SECTION	SUB-DIVISION	TOWNSHIP	RANGE	CULTIVATED ACREAGE	DESCRIPTION OF CULTURE	DATE OF FIRST CULTURE.
14	NW¼NW¼	8 N.	57 E.	40.00	Wild Hay	
"	NE¼NW¼	"	"	37.20	" "	
"	SW¼NW¼	"	"	1.06	" "	
"	SW¼NW¼	"	"	38.94	Irrig Pasture	
"	SE¼NW¼	"	"	5.23	" "	
"	" "	"	"	34.69	Wild Hay	
"	SW¼NE¼	"	"	8.93	Alfalfa	
"	" "	"	"	0.35	Orchard	
"	" "	"	"	0.71	Garden	
"	" "	"	"	16.57	Wild Hay	
"	NW¼SW¼	"	"	40.00	Irrig. Pasture	
"	NE¼SW¼	"	"	3.03	Imp. Pasture	
"	" "	"	"	0.58	Wild Hay	
"	" "	"	"	36.39	Irrig. Pasture	
"	NW¼SE¼	"	"	19.70	Imp. Pasture	
"	SW¼SW¼	"	"	5.36	Irrig. Pasture	
"	SE¼SW¼	"	"	7.82	" "	also 0.69
"	SW¼SE¼	"	"	13.26	" "	also 1.70
15	NE¼NE¼	"	"	3.79	Wild Hay	
"	SE¼NE¼	"	"	3.67	Irrig. Pasture	
"	" "	"	"	0.12	Wild Hay	
"	NE¼SE¼	"	"	3.79	Irrig. Pasture	
"	SE¼SE¼	"	"	0.58	" "	
			TOTAL	321.77	ACRES.	

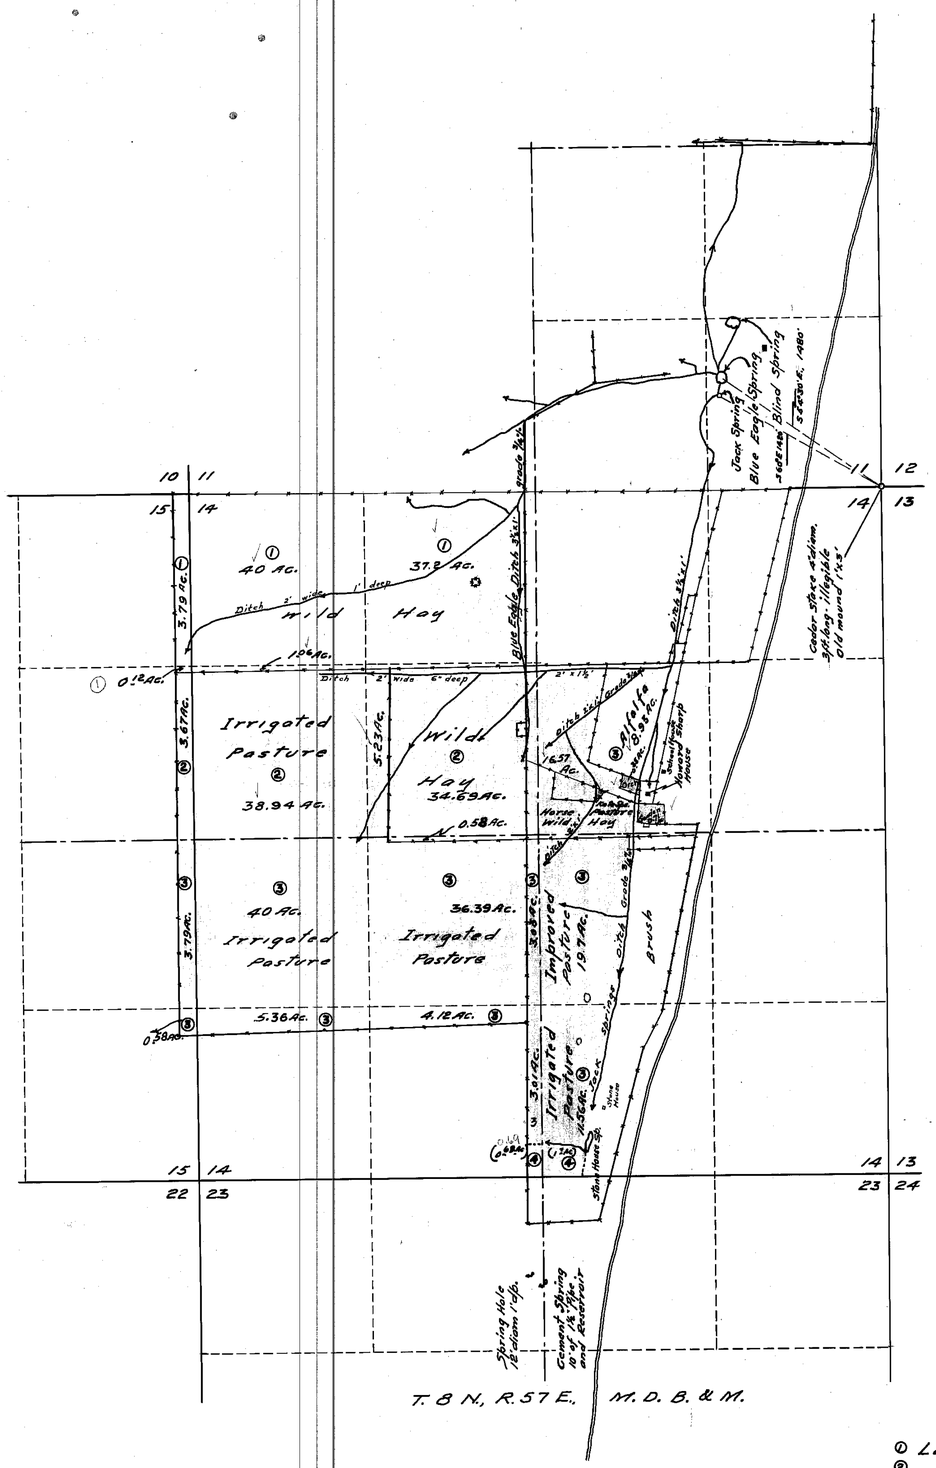

STATE OF NEVADA. } ss.
County of White Pine. }

I, Robert W. Millard, being first duly sworn, depose and say that this map, consisting of one sheet, has been correctly drawn to the designated scale from field notes of a survey made by me between the 13th. and 16th. days of February, 1948; That it truly and correctly represts the location and extent of the works used to divert water from BLUE EAGLE, STONE HOUSE and JACK SPRINGS in NYE COUNTY by HOWARD N. SHARP for irrigation purposes. That all other works or streams which are crossed by or connected with said works, and the boundary, area and kind of culture of lands irrigated, are correctly shown and designated hereon.

[signature]
State Water Right Surveyor.

Subscribed and sworn to before me this 18th day of March, 1948.

[signature]
Notary Public in and for White Pine County, Nevada.
My commission expires Dec. 22, 1949.

LEGEND

①	Land irrigated from Blue Eagle Spring.	82.17 Ac.	165.28 Ac. Blue Eagle Sp.
②	" " " Blue Eagle & Jack Springs.	83.11 Ac.	237.21 Ac. Jack Sp.
③	" " " Jack Spring.	154.10 Ac.	
④	" " " Stone House Spring.	2.39 Ac.	
	Total	321.77 Ac.	

0 500' 1000' 2000' 3000'
SCALE 1-IN. = 600 FT.

MAP TO ACCOMPANY
PROOF OF APPROPRIATION
FOR IRRIGATION
BY HOWARD N. SHARP
FROM BLUE EAGLE & JACK SPRINGS
SURVEYED (and Stone House Spring according to proof)
FEB. 14 & 15, 1948
BY F. W. MILLARD & SON
ELY - NEVADA.

FILED
September 20, 1948
STATE ENGINEER'S OFFICE

09111 02353