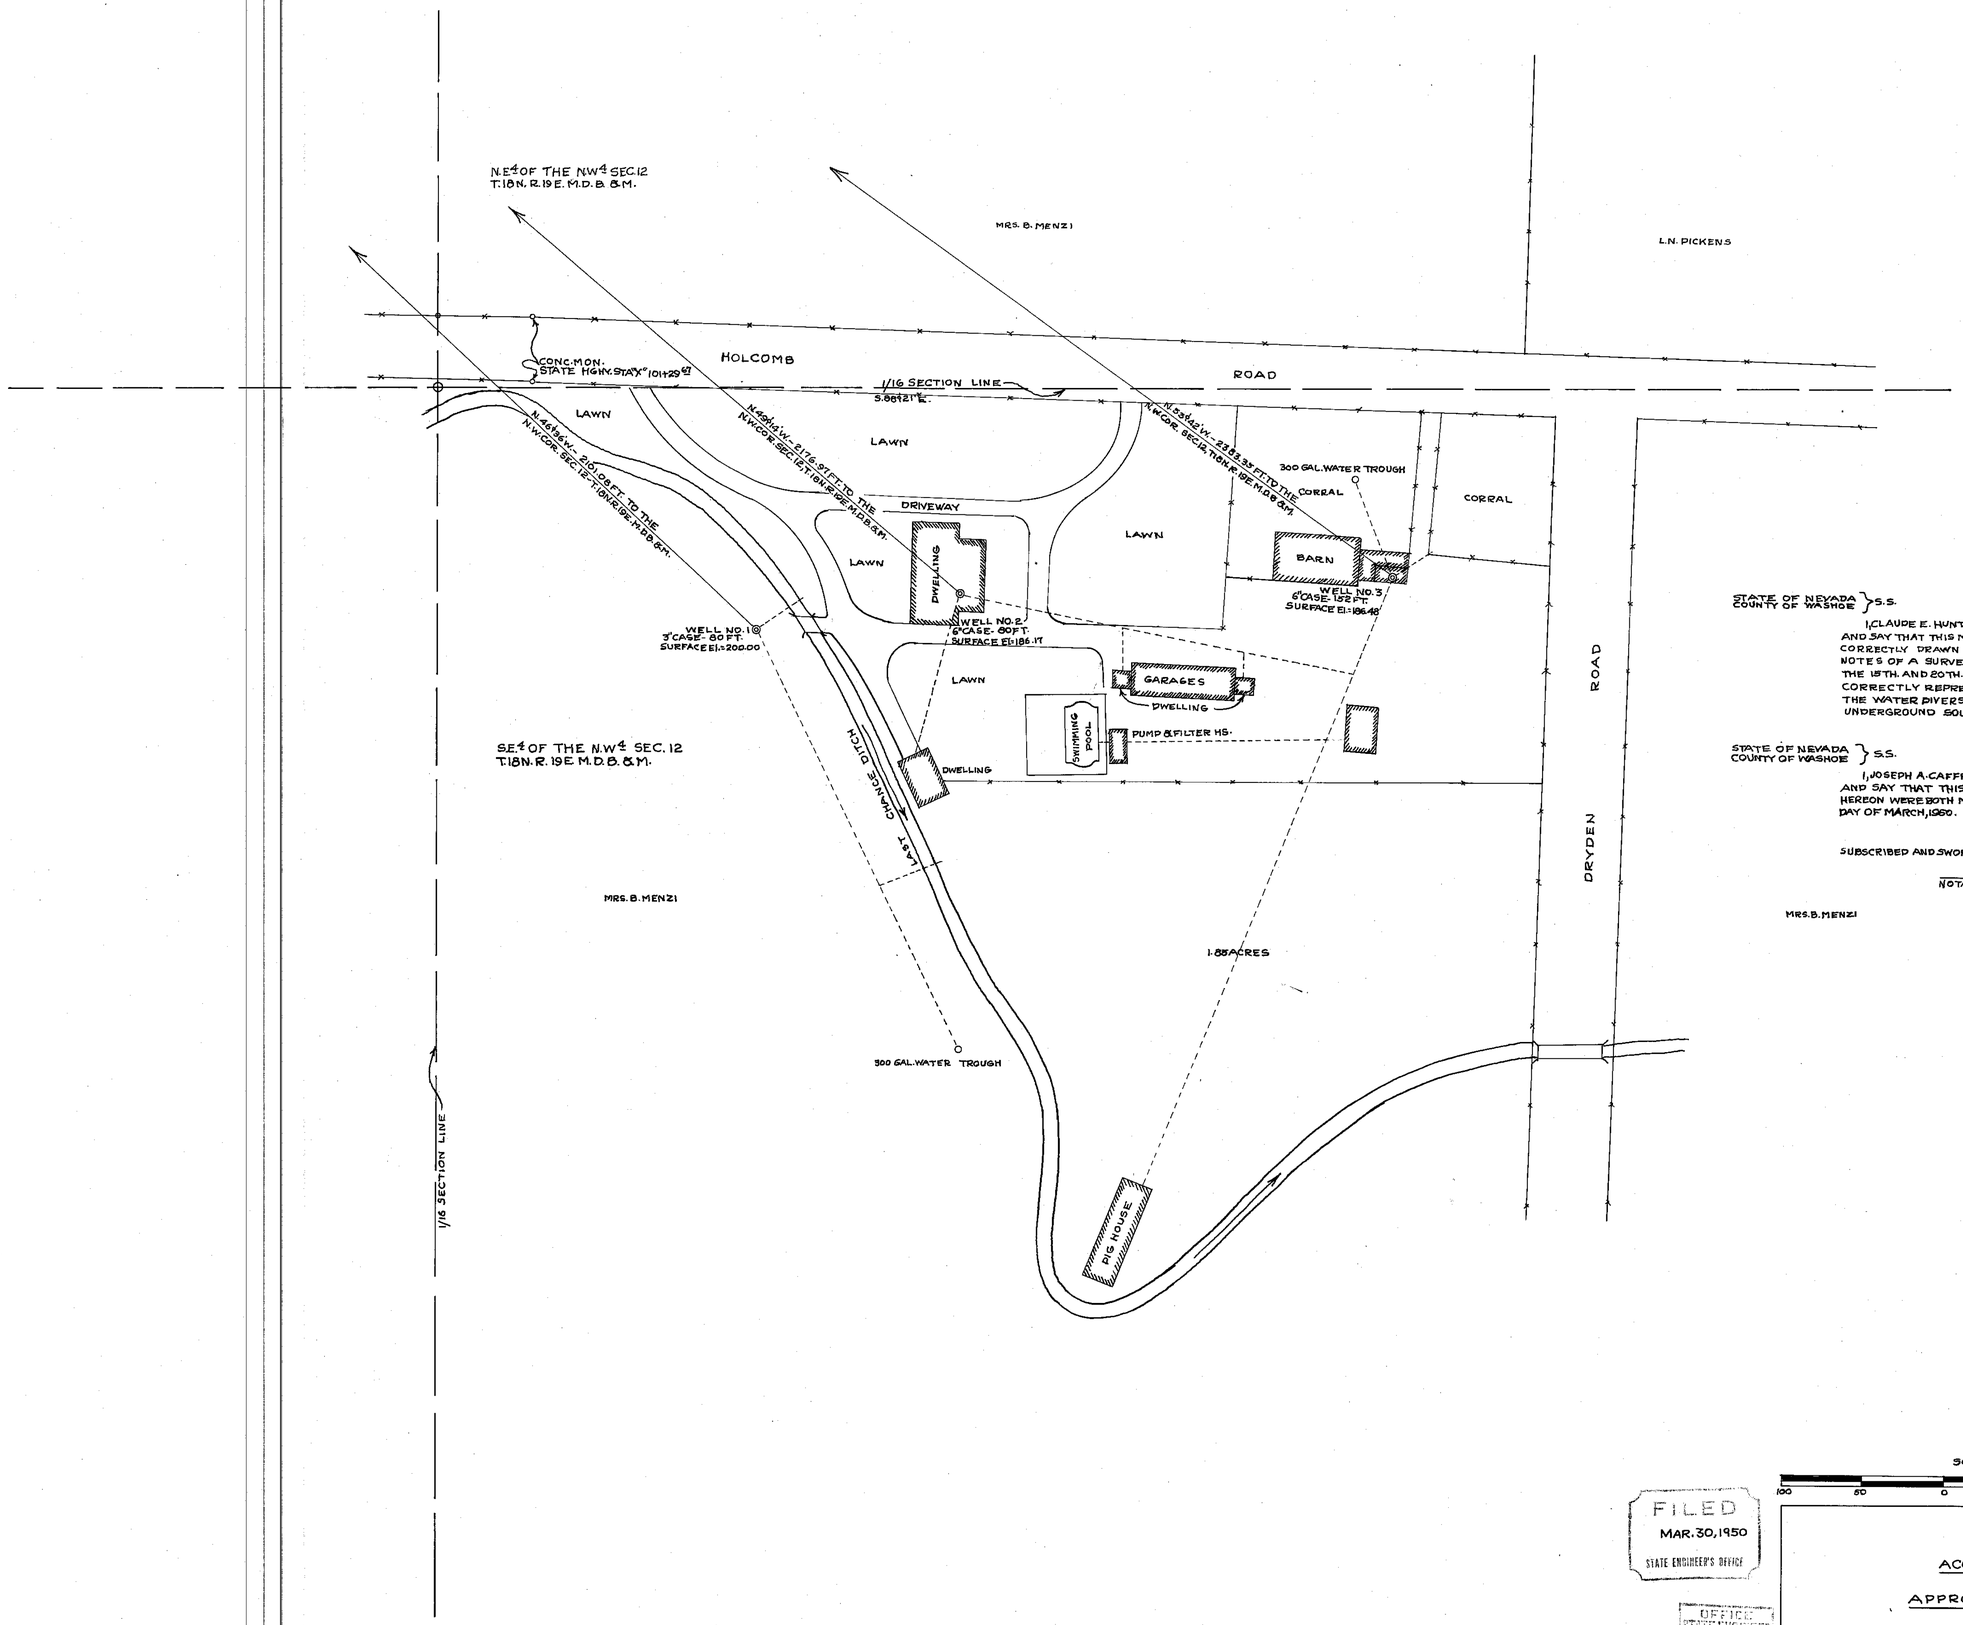

STATE OF NEVADA }S.S.
COUNTY OF WASHOE

I, CLAUDE E. HUNTER, BEING FIRST DULY SWORN, DEPOSE AND SAY THAT THIS MAP, CONSISTING OF ONE SHEET, HAS BEEN CORRECTLY DRAWN TO THE DESIGNATED SCALE FROM FIELD NOTES OF A SURVEY MADE UNDER MY SUPERVISION BETWEEN THE 15TH. AND 20TH. DAY OF MARCH, 1950; THAT IT TRULY AND CORRECTLY REPRESENTS THE LOCATION AND EXTENT OF THE WATER DIVERSION WORKS OF MRS. B. MENZI FROM AN UNDERGROUND SOURCE.

STATE WATER RIGHT SURVEYOR

STATE OF NEVADA }S.S.
COUNTY OF WASHOE

I, JOSEPH A. CAFFREY, BEING FIRST DULY SWORN, DEPOSE AND SAY THAT THIS MAP AND THE SURVEY REPRESENTED HEREON WERE BOTH MADE BY ME BETWEEN THE 15TH. AND 20TH. DAY OF MARCH, 1950.

Joseph A. Caffrey.

SUBSCRIBED AND SWORN TO, BEFORE ME THIS 27 DAY OF March 1950

Martha M. Russell
NOTARY PUBLIC IN AND FOR WASHOE COUNTY, NEVADA.

MRS. B. MENZI

SCALE IN FEET.

100 50 0 100 200

FILED
MAR. 30, 1950
STATE ENGINEER'S OFFICE

OFFICE
STATE ENGINEER
MAR 30 '50
RECEIVED

MAP
TO
ACCOMPANY PROOF
OF
APPROPRIATION OF WATER
FROM
UNDERGROUND SOURCE
BY
MRS. B. MENZI, R.F.D. RT. 1 BOX 520, HOLCOMB ROAD,
RENO, WASHOE COUNTY, NEVADA.
SITUATED IN THE S.E.¼ OF THE N.W.¼ OF SEC. 12, T.18N. R.19E. M.D.B.&M.
SCALE — 1 IN. = 50 FT.

02354