STATE OF NEVADA
COUNTY OF ORMSBY } SS

I, William J. Johnstone, being first duly sworn, depose and say that this map, consisting of one sheet, has been correctly drawn to the designated scale from field notes of a survey made by me on Sept. 4 and 5, 1949, that it truly and correctly represents the location and extent of existing works and a portion of Black Rock and Wadsworth Creeks used to divert water from Black Rock and Wadsworth Creeks in Nye County, Nevada, by Monitor Livestock Co. for stockwatering purposes. That points of diversion, the place and manner of use, location and names of all other works and streams which are crossed by or connected with said works are fully and correctly designated hereon

William J. Johnstone
STATE WATER RIGHT SURVEYOR

Subscribed and sworn to before me this 6th day of June, 1950.

Joyce Maddford
Notary Public in and for Ormsby County, Nevada.

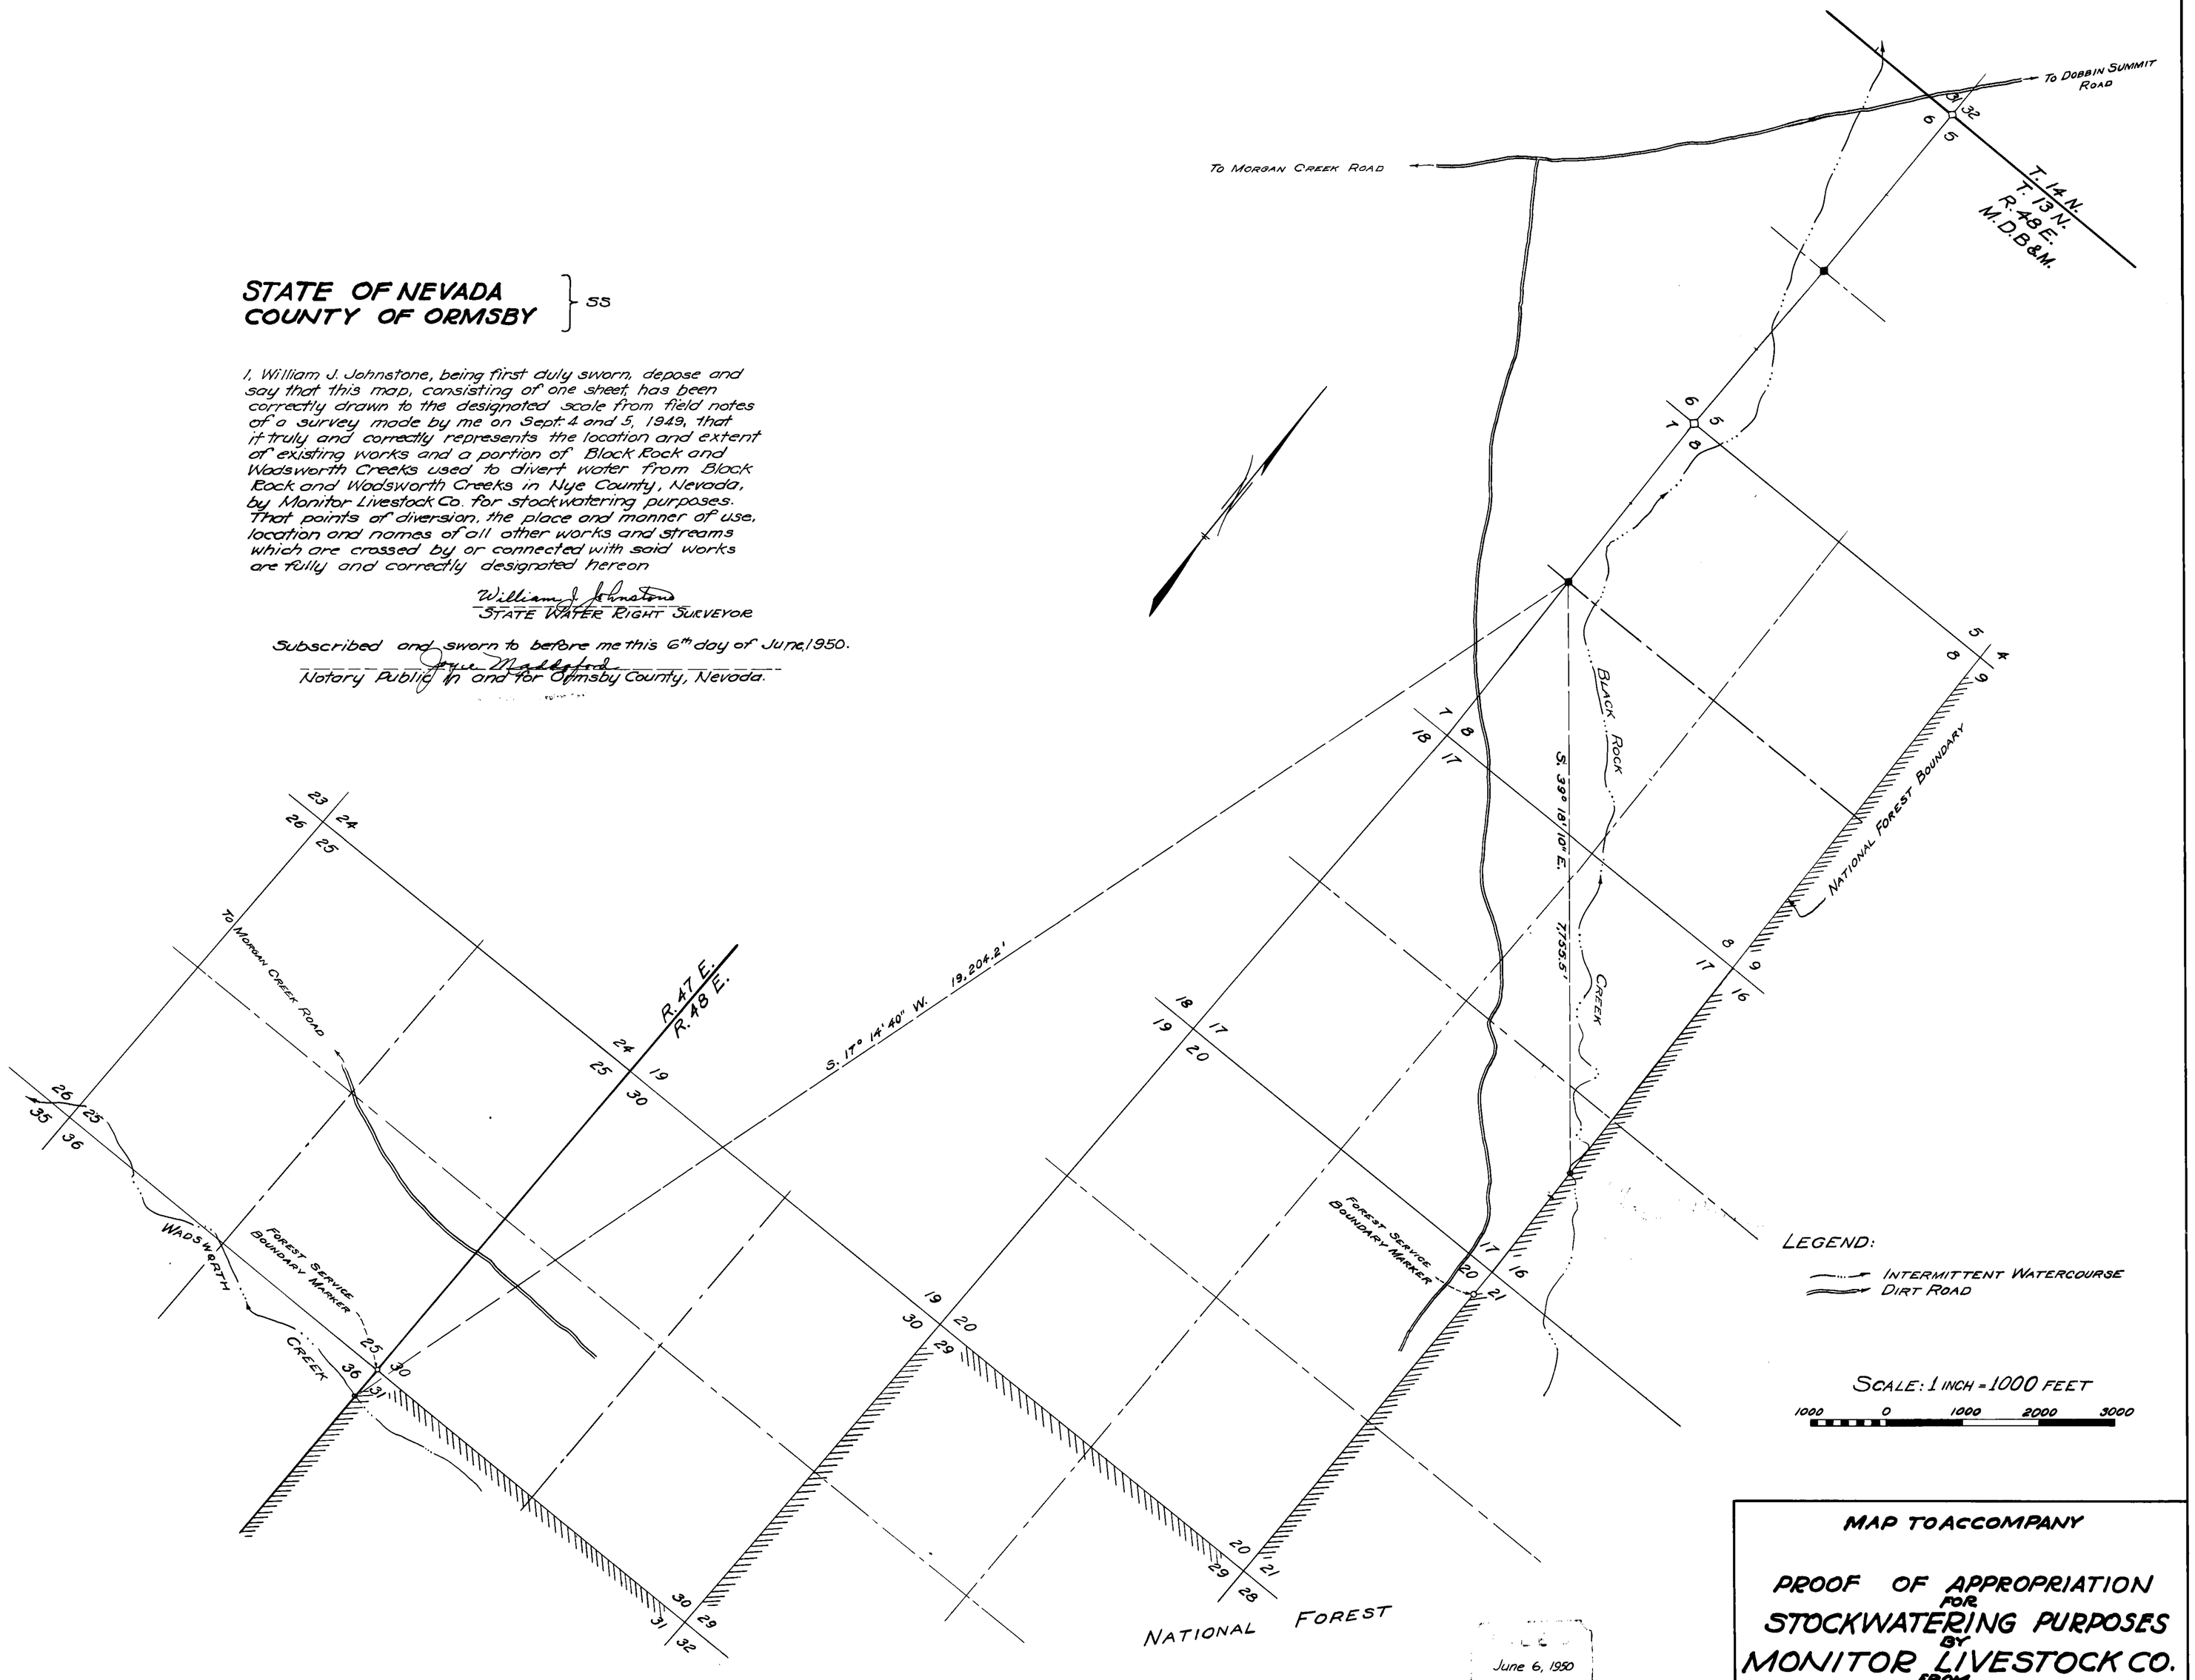

June 6, 1950
State Engineer's Office

McLEOD – WALLACE – JOHNSTONE – ENGINEERING. CARSON CITY, NEVADA.

MAP TO ACCOMPANY

PROOF OF APPROPRIATION FOR STOCKWATERING PURPOSES BY MONITOR LIVESTOCK CO. FROM BLACKROCK AND WADSWORTH CREEKS

June 3, 1950.

Place in S 02355 02356