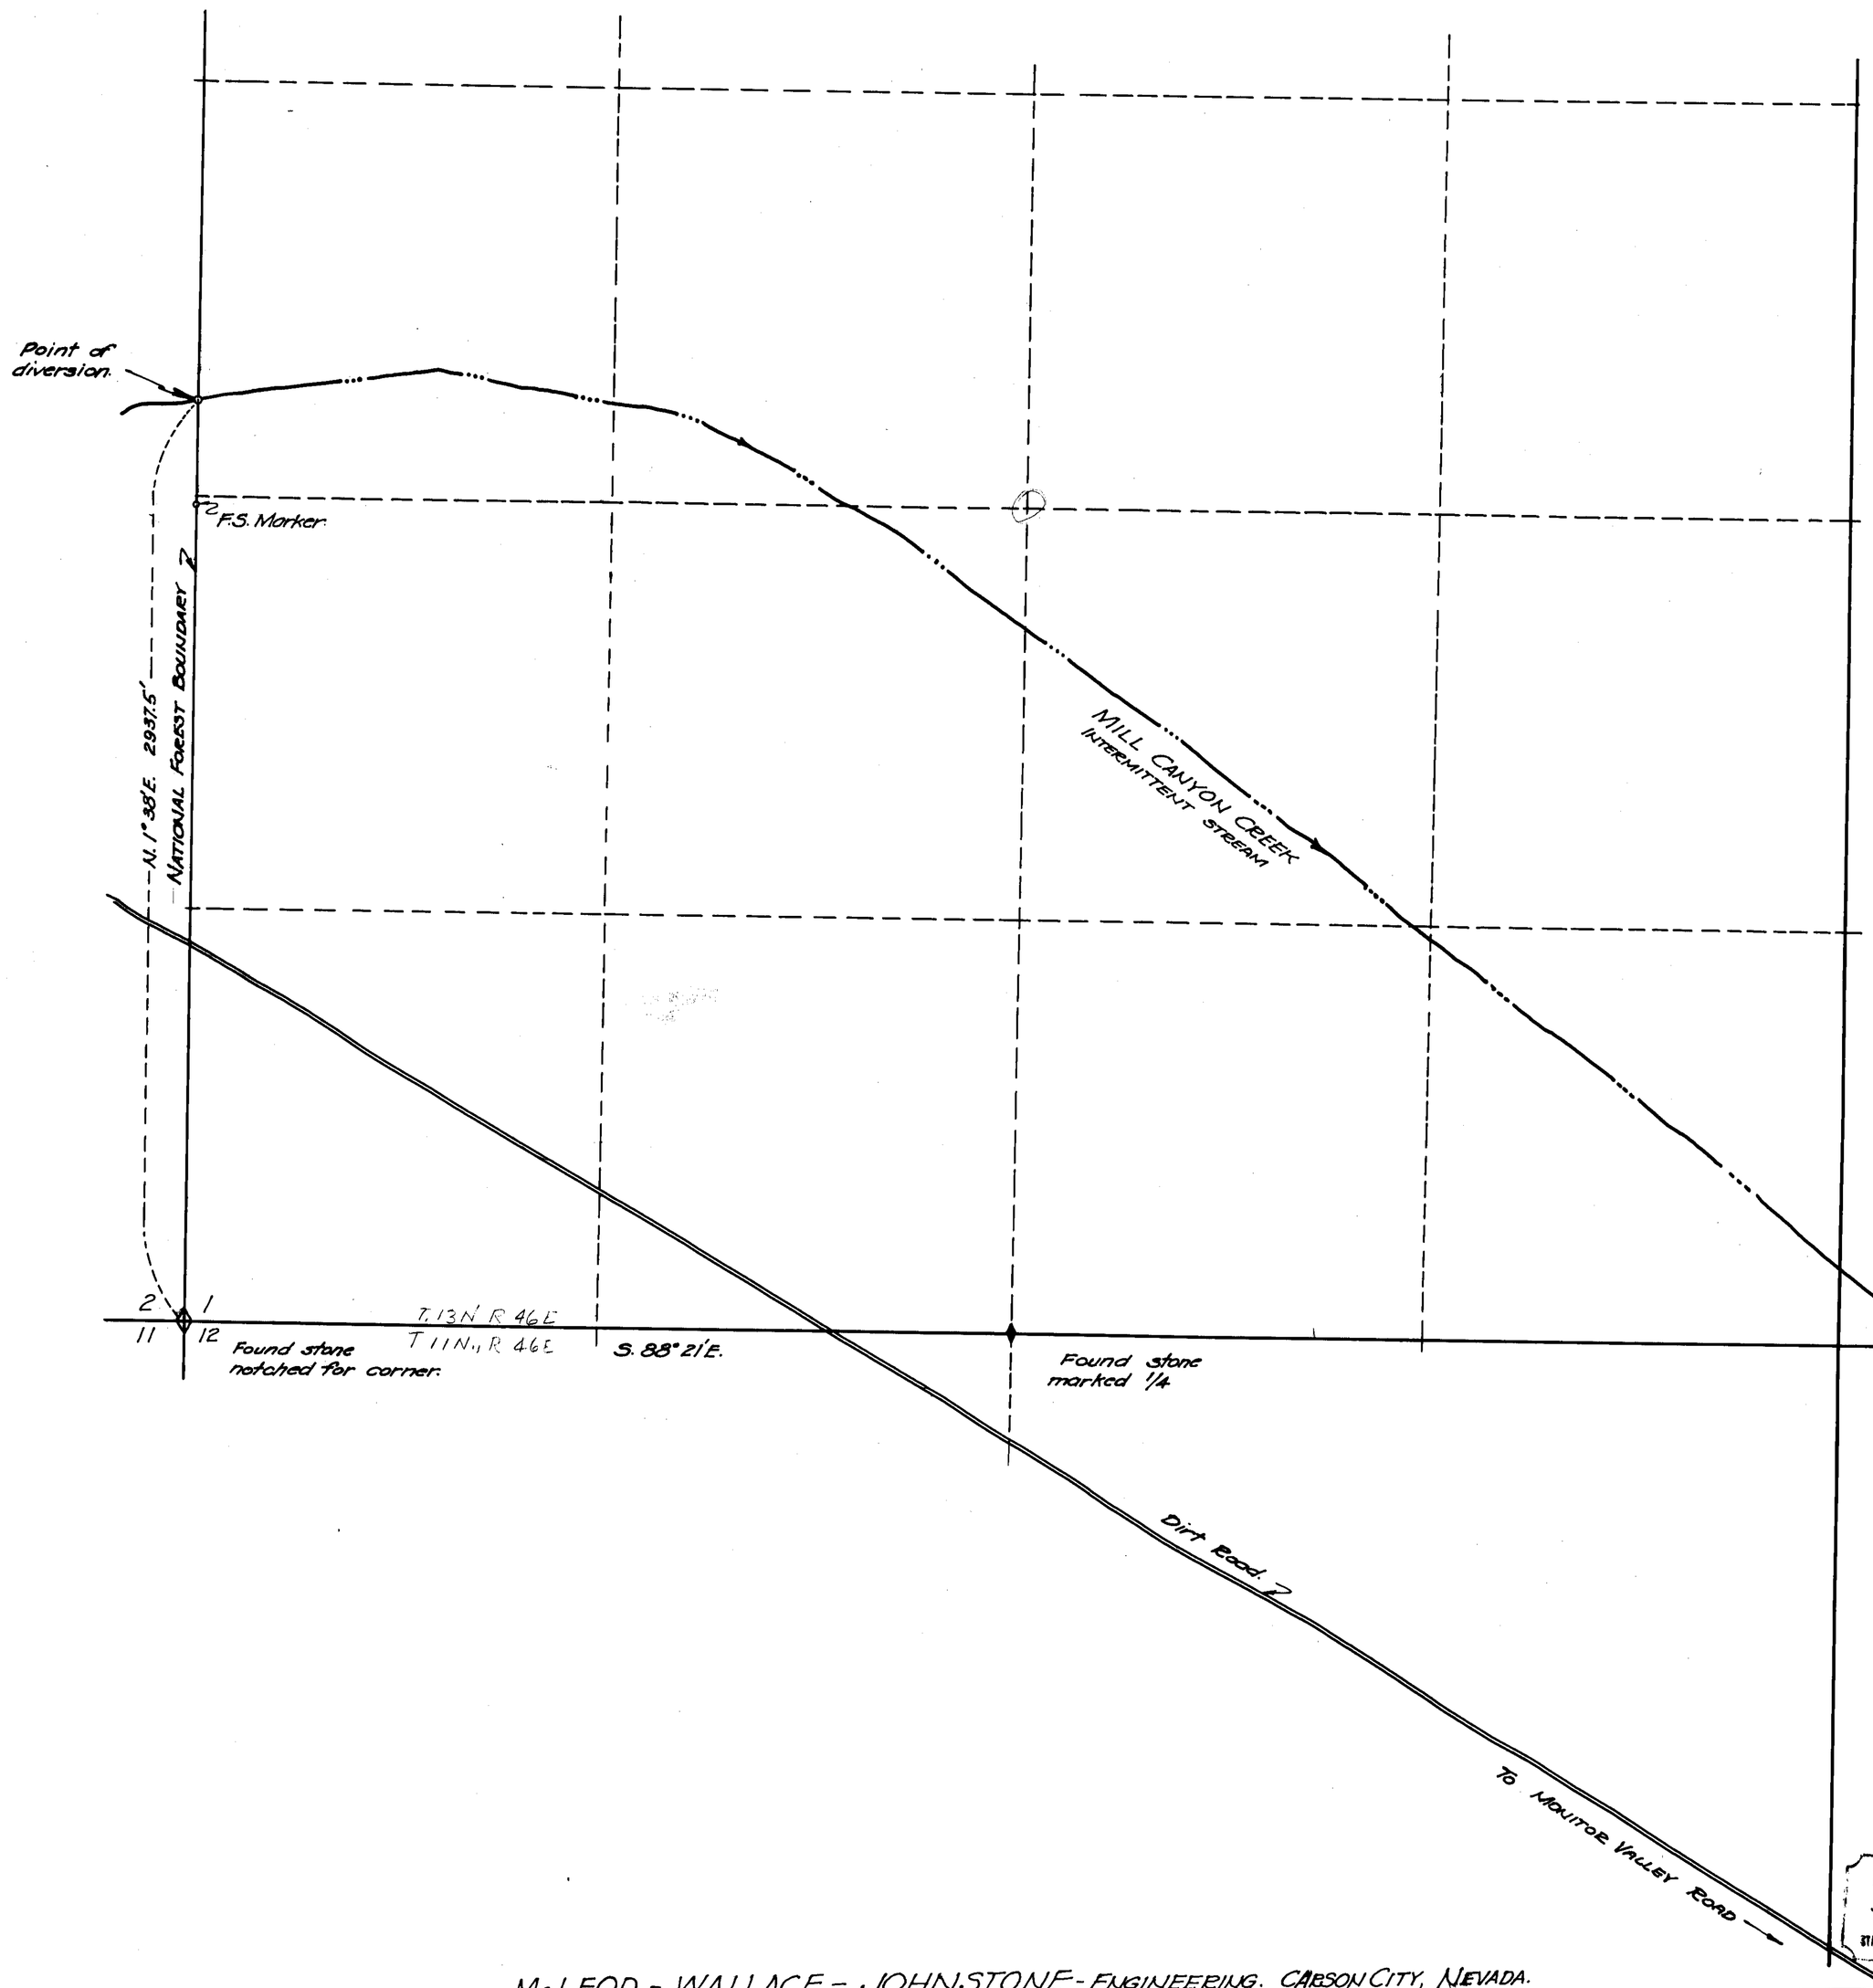

N

T.13N. R.46E.
M.D.B.&M.
Source of bearings from solar and Polaris observations.

STATE OF NEVADA
COUNTY OF ORMSBY } SS

I, William J. Johnstone, being first duly sworn, depose and say that this map, consisting of one sheet, has been correctly drawn to the designated scale from field notes of a survey made by me on Sept. 1, 1949, that it truly and correctly represents the location and extent of existing works and a portion of Mill Creek used to divert water from Mill Creek in Nye County by Monitor Livestock Co. for stockwatering purposes. That point of diversion, the place and manner of use, location and names of all other works and streams which are crossed by or connected with said works are fully and correctly designated hereon.

William J. Johnstone
STATE WATER RIGHT SURVEYOR

Subscribed and sworn to before me this 6th day of June, 1950.

Joyce McLeod
Notary Public in and for Ormsby County, Nevada.

My Commission Expires April 12, 1953

SCALE: 1 INCH = 300 FEET

300 0 300 600 900

FILED
June 6, 1950
STATE ENGINEER'S OFFICE

MAP TO ACCOMPANY

PROOF OF APPROPRIATION FOR STOCKWATERING PURPOSES BY MONITOR LIVESTOCK CO. FROM MILL CANYON CREEK

June 3, 1950.

McLEOD - WALLACE - JOHNSTONE - ENGINEERING. CARSON CITY, NEVADA.

02357