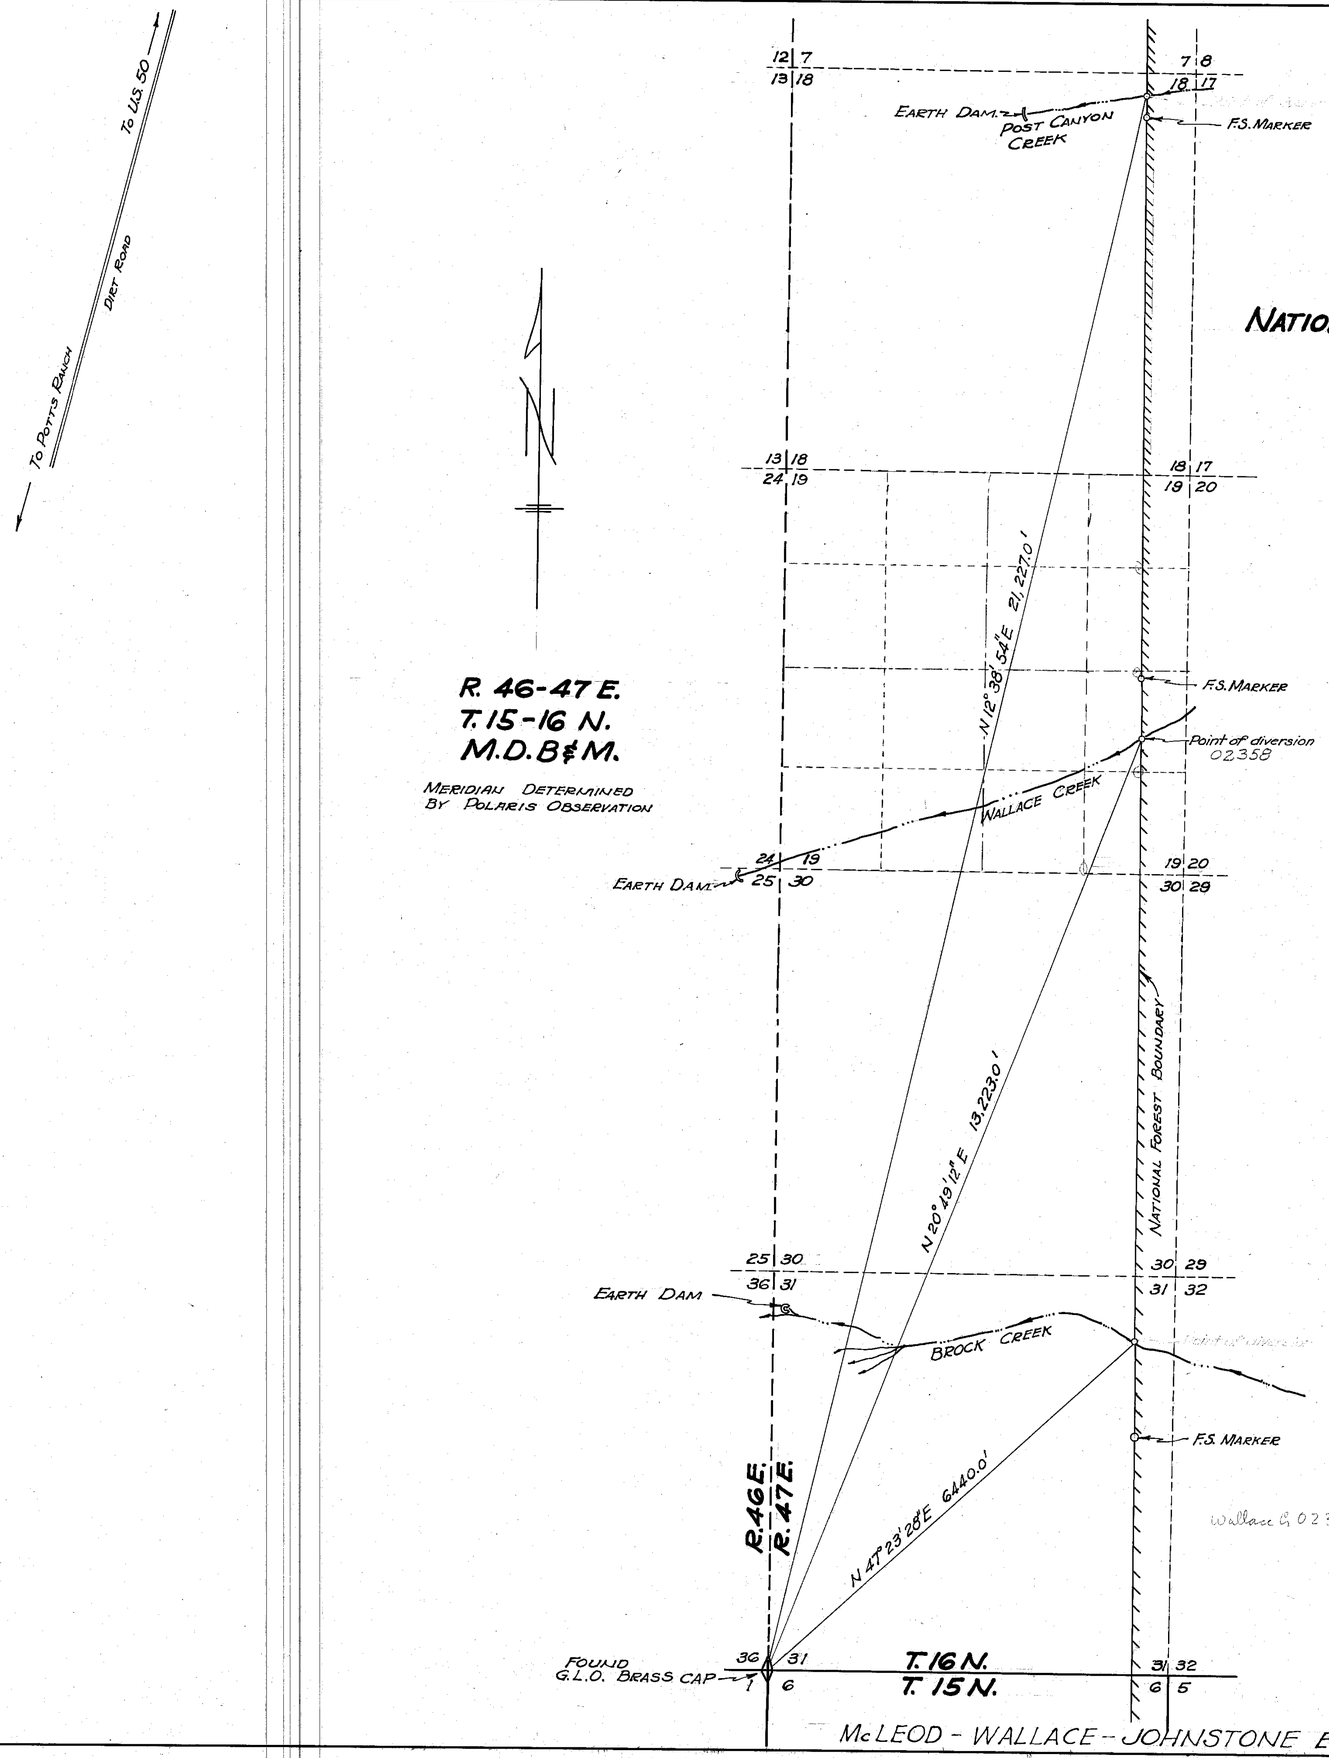

STATE OF NEVADA
COUNTY OF ORMSBY } SS

I, William J. Johnstone, being first duly sworn, depose and say that this map, consisting of one sheet, has been correctly drawn to the designated scale from field notes of a survey made by me on Sept. 9 and 10, 1949; that it truly and correctly represents the location and extent of existing works and portion of ~~Post,~~ Wallace ~~and Brock~~ Creek used to divert water from ~~Post,~~ Wallace ~~and Brock~~ Creek in Lander County by Monitor Livestock Co. for stockwatering purposes. That point of diversion, the place and manner of use, location and names of all other works and streams which are crossed by or connected with said works are fully and correctly designated hereon.

William J. Johnstone
STATE WATER RIGHT SURVEYOR

Subscribed and sworn to before me this 6th day of June, 1950.

Joyce Maddaford
Notary Public in and for Ormsby County, Nevada.
My Commission Expires April 12, 1953

LEGEND:
Intermittent watercourse

NOTE:
Earth dams shown are approx. 6 feet high by 150 feet long.

SCALE: 1 INCH = 1000 FEET
1000 0 1000 2000 3000

FILED
June 6, 1950
STATE ENGINEER'S OFFICE

McLEOD - WALLACE - JOHNSTONE ENGINEERING CARSON CITY, NEVADA.

MAP TO ACCOMPANY

PROOF OF APPROPRIATION FOR STOCKWATERING PURPOSES BY MONITOR LIVESTOCK CO. FROM ~~POST,~~ WALLACE AND ~~BROCK~~ CREEK

June 3, 1950.

02358