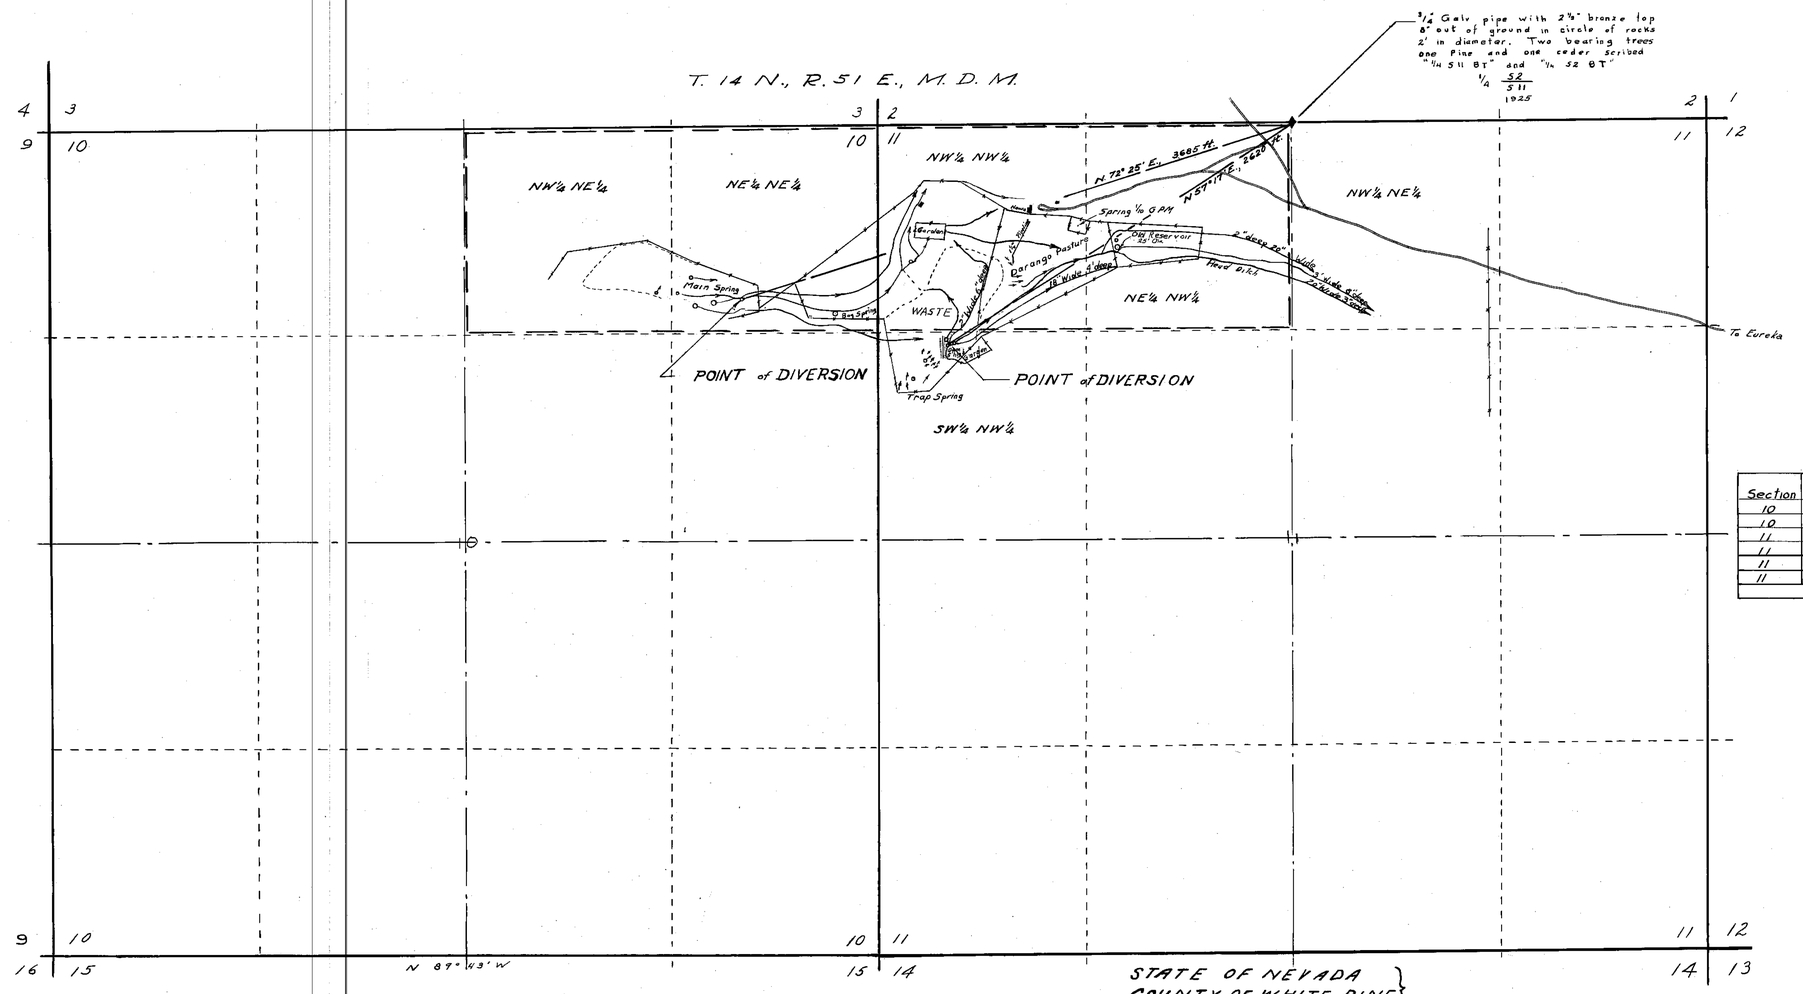

Section	Sub division	Township	Range	Cultivated acerage	Description of Cultivation	Date of First Culture
10	NW "NE"	14N	51E	3.19	Irrigated Pasture	
10	NE "NE"	14N	51E	6.21	"	
11	NW "NW"	14N	51E	15.10	"	
11	NE "NW"	14N	51E	5.64	"	
11	NW¼ NE¼	14N	51E	0.80	"	
11	SW¼ NW¼	14N	51E	0.80	"	
		TOTAL		31.74		

STATE OF NEVADA }
COUNTY OF WHITE PINE }

I, Robert W. Millard, being first duly sworn, depose and say that this map, consisting of one sheet, has been correctly drawn to the designated scale from field notes of a survey made by me between the 30th day of September and the 1st day of October 1948. That it truly and correctly represents the location and extent of the works used to divert water from INDIAN CREEK in NYE COUNTY by BERNICE ELAINE and JOHN F. KINCAID for irrigation purposes. That all other works or streams which are crossed by or connected with said works, and the boundary, area and kind of culture of lands irrigated are correctly shown and designated hereon.

FILED
JUNE 19, 1950
STATE ENGINEER'S OFFICE

0' 500' 1000' 2000'
SCALE 1 IN = 500 FT

Robert W. Millard
State Water Right Surveyor

Subscribed and sworn to before me this 8th day of May 1950.

F. W. Millard

Notary Public in and for White Pine County, Nevada.
My Commission expires December 22, 1950.

MAP TO ACCOMPANY
PROOF OF APPROPRIATION
FOR IRRIGATION
BY BERNICE ELAINE KINCAID
AND JOHN F. KINCAID
FROM INDIAN CREEK SPRINGS
SURVEYED SEPTEMBER 30 - OCTOBER 1, 1948
BY F W MILLARD & SON
ELY - NEVADA

02360