Subdiv.	Section	Tp.N.	Rg.E.	Cult.ac.	Culture	First Cult.
NE4NW4	22	13	18	✓ 0.26	Meadow	
SE4NW4	22	13	18	✓ 15.77	—"—	
NW4NE4	22	13	18	✓ 5.35	—"—	
NE4NE4	22	13	18	✓ 6.60	—"—	
SW4NE4	22	13	18	✓ 12.33	—"—	
NW4SE4	22	13	18	✓ 17.51	—"—	
NE4SW4	22	13	18	✓ 2.95	—"—	
SE4NE4	22	13	18	✓ 28.64	—"—	
NE4SE4	22	13	18	✓ 38.39	—"—	
SE4SE4	22	13	18	✓ 5.60	—"—	
NW4SW4	23	13	18	✓ 2.02	—"—	
NW4SW4	23	13	18	✓ 1.28	—"—	
SW4SW4	23	13	18	✓ 2.21	—"—	
NE4SW4	23	13	18	✓ 10.82	—"—	
NE4SW4	22	13	18	✓ 7.49	—"—	
NW4SE4	22	13	18	✓ 2.21	—"—	
SW4SE4	22	13	18	✓ 0.30	—"—	
? NW4NW4	26	13	18	14.13		

Not irrigated? (Not claimed on proofs)

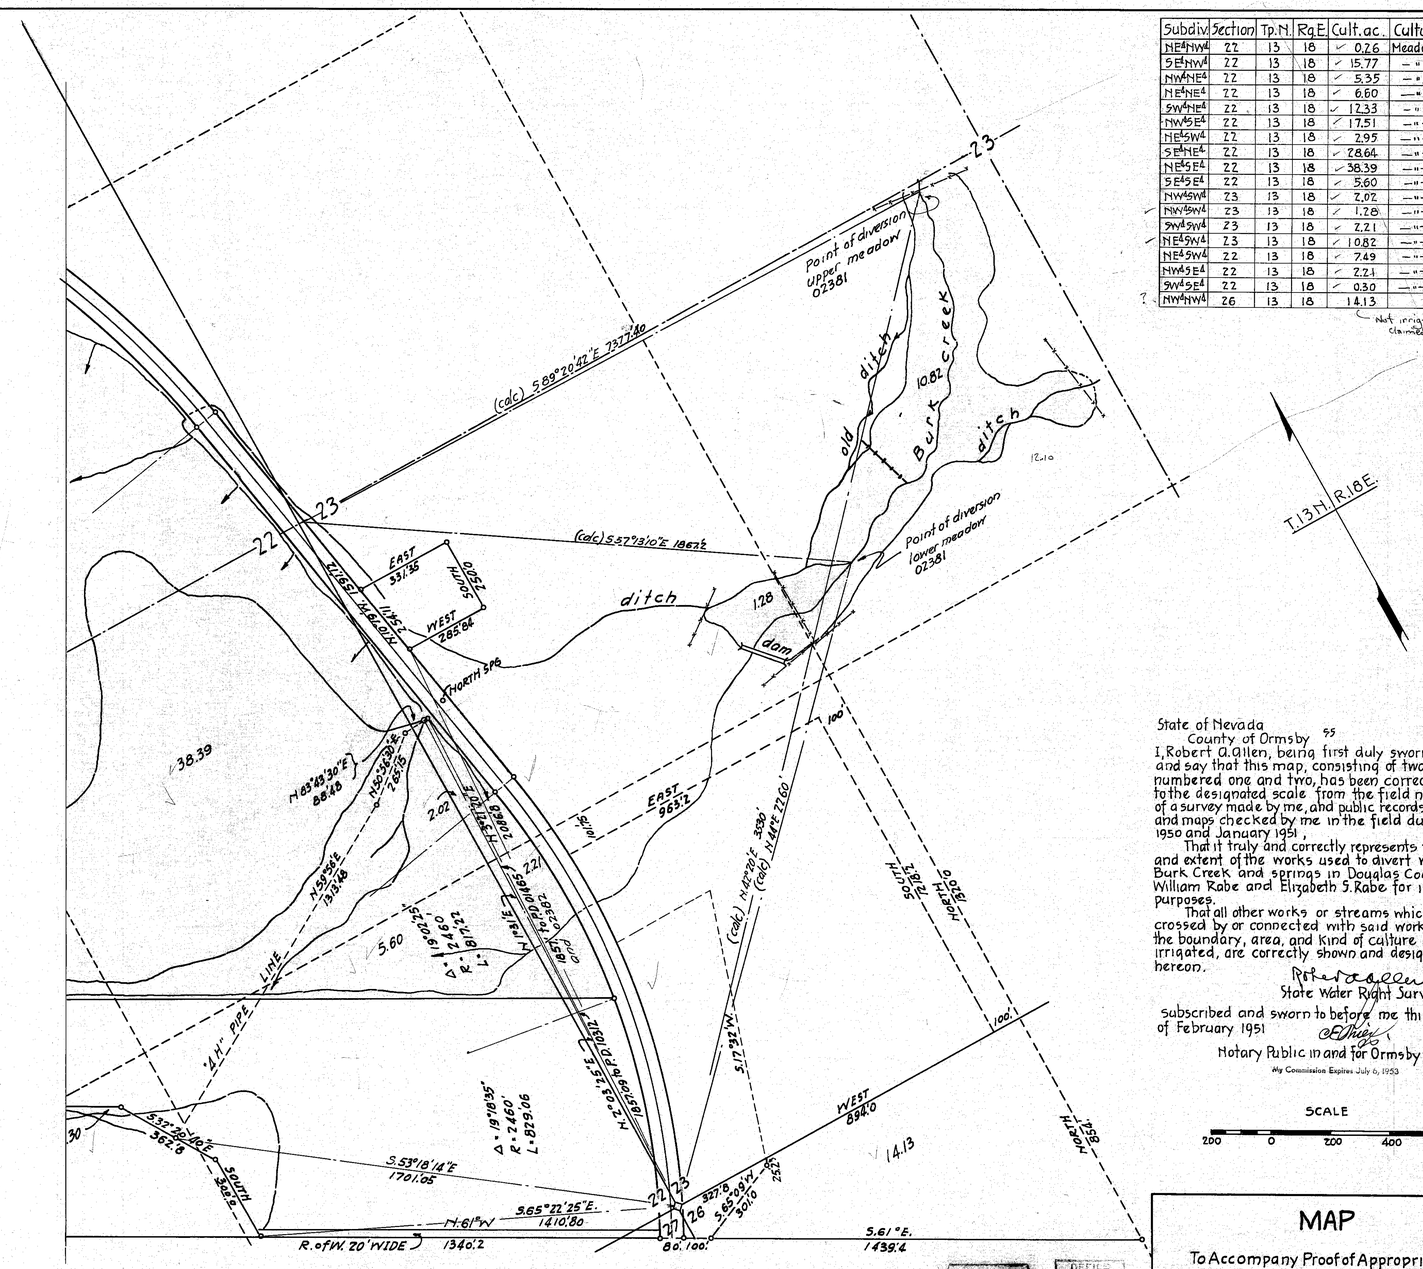

State of Nevada
County of Ormsby ss

I, Robert A. Allen, being first duly sworn depose and say that this map, consisting of two sheets numbered one and two, has been correctly drawn to the designated scale from the field notes of a survey made by me, and public records, deeds, and maps checked by me in the field during 1950 and January 1951,

That it truly and correctly represents the location and extent of the works used to divert water from Burk Creek and springs in Douglas County by William Rabe and Elizabeth S. Rabe for irrigation purposes.

That all other works or streams which are crossed by or connected with said works, and the boundary, area, and kind of culture of lands irrigated, are correctly shown and designated hereon.

Robert A. Allen
State Water Right Surveyor

subscribed and sworn to before me this 8th day of February 1951

Notary Public in and for Ormsby County, Nev.

My Commission Expires July 6, 1953

SCALE
200 0 200 400 600

FILED
FEB. 9, 1951
STATE ENGINEER'S OFFICE

OFFICE STATE ENGINEER
FEB 9 '51
RECEIVED
ARS

MAP

To Accompany Proof of Appropriation For Irrigation
By
William Rabe and Elizabeth S. Rabe.
From
Burk Creek and Springs

- Sheet No 1 -

See plat in 18445

02381-02382

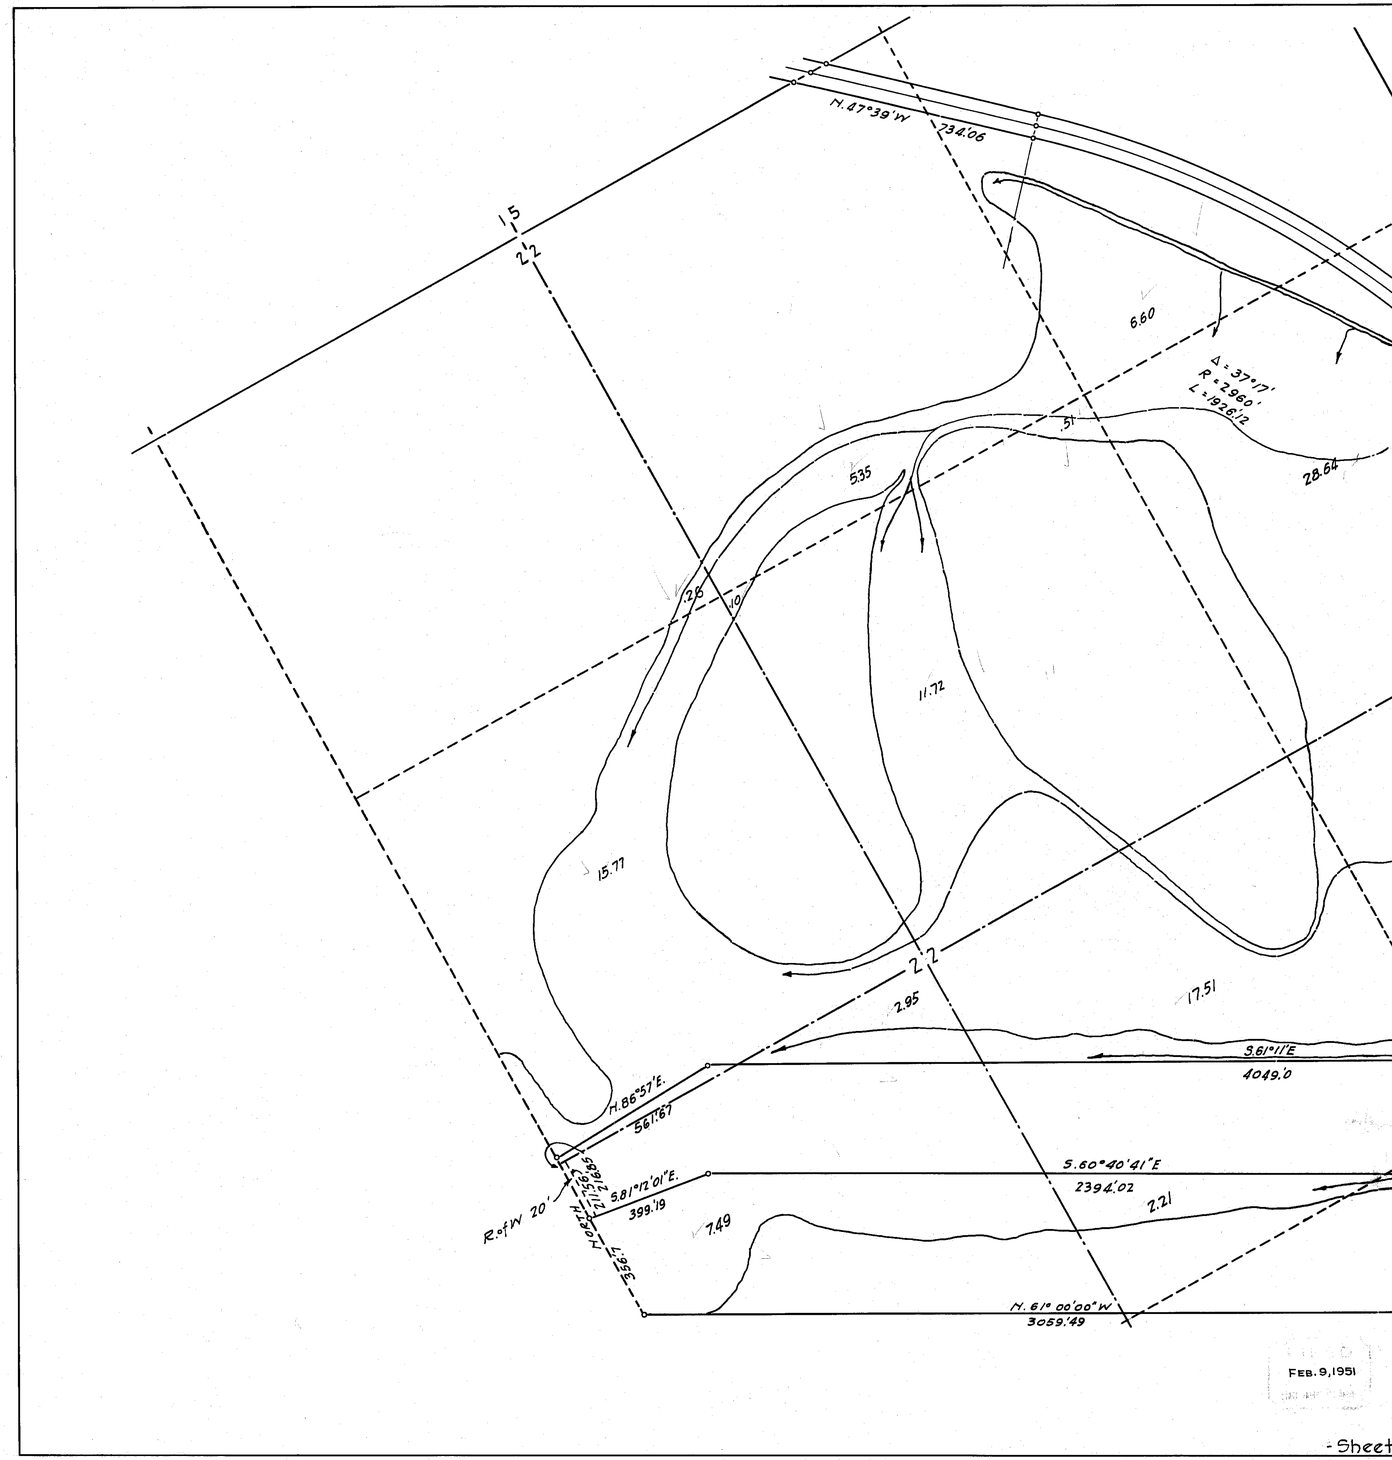

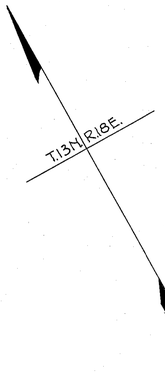

SCALE

200 0 200 400 600

FEB. 9, 1951

OFFICE STATE ENGINEER FEB 20 51 RECEIVED

- Sheet No 2 -

MAP

To Accompany Proof of Appropriation
For Irrigation
By
William Rabe and Elizabeth S. Rabe
From
Burk Creek and Springs

02381-02382