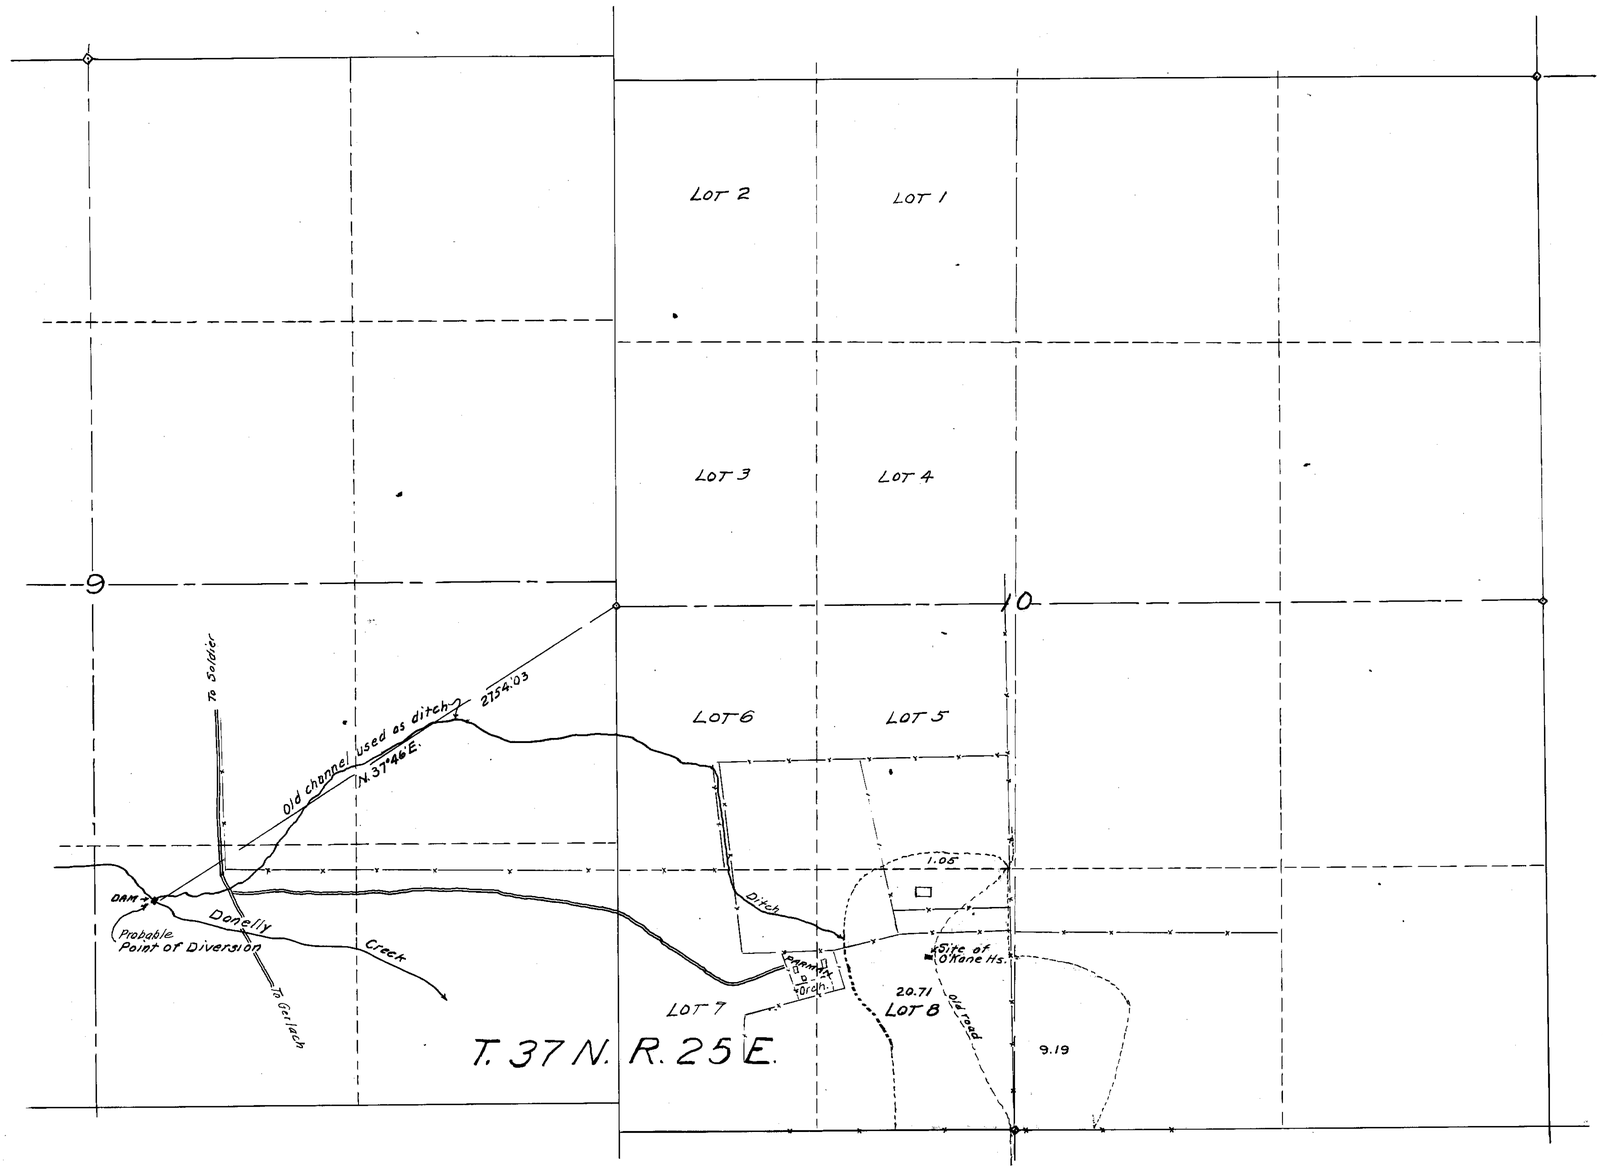

State of Nevada,
County of Ormsby } SS.

I, C.V. Taylor, being first duly sworn, depose and say that the above map is a true and accurate plat of the lands of Parman Brothers irrigated by them, and by their predecessors in interest prior to 1905; that the survey and map covers the area indicated on the ground to me by Carl S. Wheeler on June 15, 1953, as having been irrigated from Donelly Creek when he went there in 1905; that the survey and map were made at the instance of Parman Brothers owners of said land.

C.V. Taylor, State Water Right Surveyor.

Subscribed sworn to before me
this [illegible] day of July, 1953.

Notary Public in and for Ormsby County, Nevada.

0 400 800 1200 1600 2000 FT.

JULY 13, 1953

CERTIFICATE No. 361 ISSUED June 21, 1962

MAP TO ACCOMPANY PROOF OF APPROPRIATION OF WATER FOR IRRIGATION & DOMESTIC USES FROM DONELLY CREEK

HUMBOLDT COUNTY, NEVADA

BY PARMAN BROTHERS

Taylor and Curran, Civil Eng'rs, Reno, Nevada.

02390