SECTION	SUB-DIVISION	TOWN-SHIP	RANGE	CULTIVATED ACERAGE	DESCRIPTION OF CULTURE	DATE OF FIRST CULTURE
29	S½SW¼	44N	19E	1.0±	MEADOW	
32	NE¼NW¼	44N	19E	6.7	"	
32	W½NE¼	44N	19E	7.9±	"	

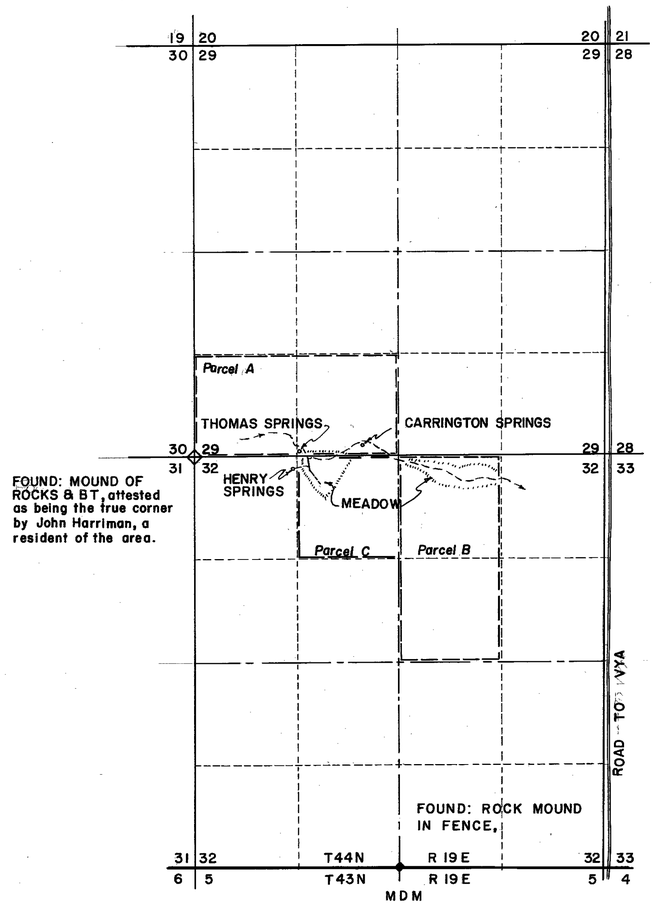

FOUND: MOUND OF ROCKS & BT, attested as being the true corner by John Harriman, a resident of the area.

VICINITY MAP

BASIS OF BEARING
MAGNETIC OBSERVATION
(V= 19° 0'E)
SCALE 1"=1000'

FLOW AT TIME OF SURVEY:
LESS THAN 0.1 CFS FROM EACH SPRING,
NO FLOW IN STREAM BED.

I, JOHN R. KARDELL, being first duly sworn, depose and say that this map consisting of one (1) sheet, has been correctly drawn to the designated scale from field notes of a survey made by me on the 9th day of June 1955; and that it correctly represents the land owned by Geo. Warrens, Brace Radabaugh and the Paul Robinson Estate; that it correctly represents the extent and the location of the works used to divert water from THOMAS & HENRY SPRINGS in Washoe Co., by the above named parties for irrigation and stockwatering purposes. All other work on the drainage system, the boundary, area and culture of land irrigated, are correctly shown and designated hereon.

John R. Kardell
State Water Right Surveyor No. 254

Subscribed and sworn to before me
this 30th day of June 1955.

Elizabeth H. Crow
Notary Public in and for the
County of Modoc
State of California
My commission expires May 20, 1957

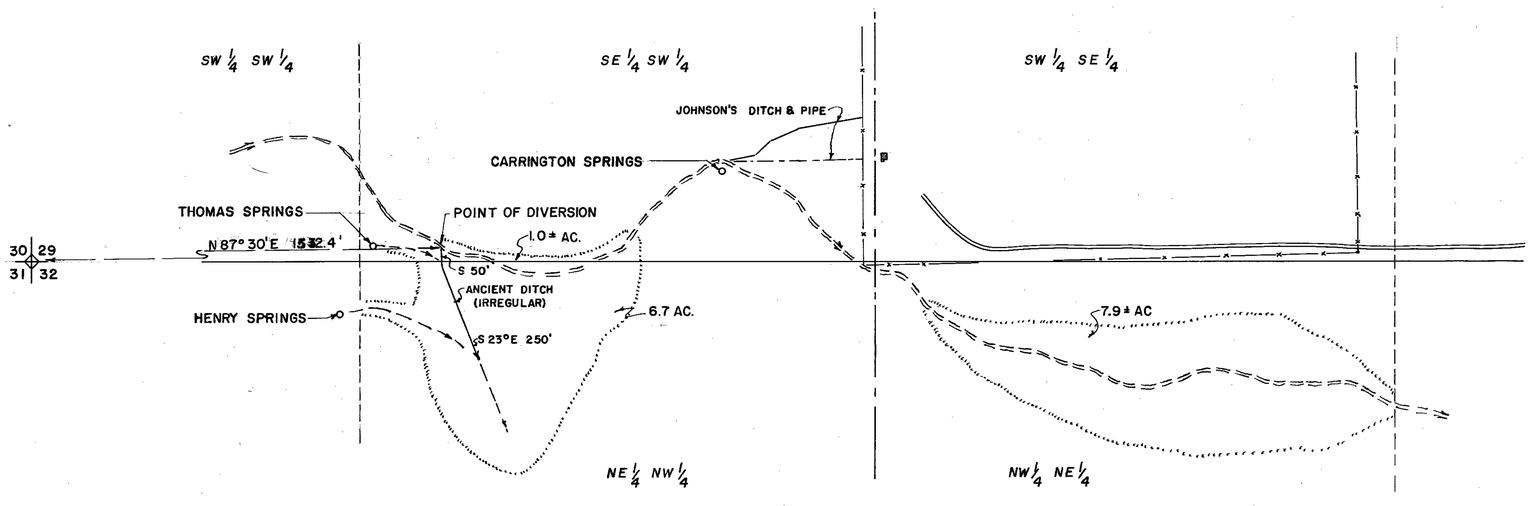

DETAIL MAP

VICINITY MAP
SCALE 1"=1000'
0 500 1000 2000 3000 4000

DETAIL MAP
0 50 100 200 300 400 500 600 700 800
SCALE 1"=200'

FILED
JUL 14 1955
STATE ENGINEER'S OFFICE

OFFICE
STATE ENGINEER

1955 JUL 14 AM 10 45

MAP

TO ACCOMPANY PROOF OF
APPROPRIATION FOR IRRIGATION
BY
GEORGE M WARRENS
BRACE RADABAUGH
PAUL ROBINSON ESTATE

PREPARED BY:
JOHN R KARDELL, STATE WATER RIGHT SURVEYOR NO. 254

S-172

02404