SECTION	SUBDIVISION	TOWNSHIP	RANGE	CULTIVATED ACREAGE	DISCRIPTION OF CULTURE	DATE OF FIRST CULTURE
		T 14 N	43 E			
		"	"			
33	NE 4 OF NW 4	"	"	40.00	MEADOW	
"	NW 4 OF NE 4	"	"	40.00	"	
"	SW 4 OF NE 4	"	"	40.00	"	

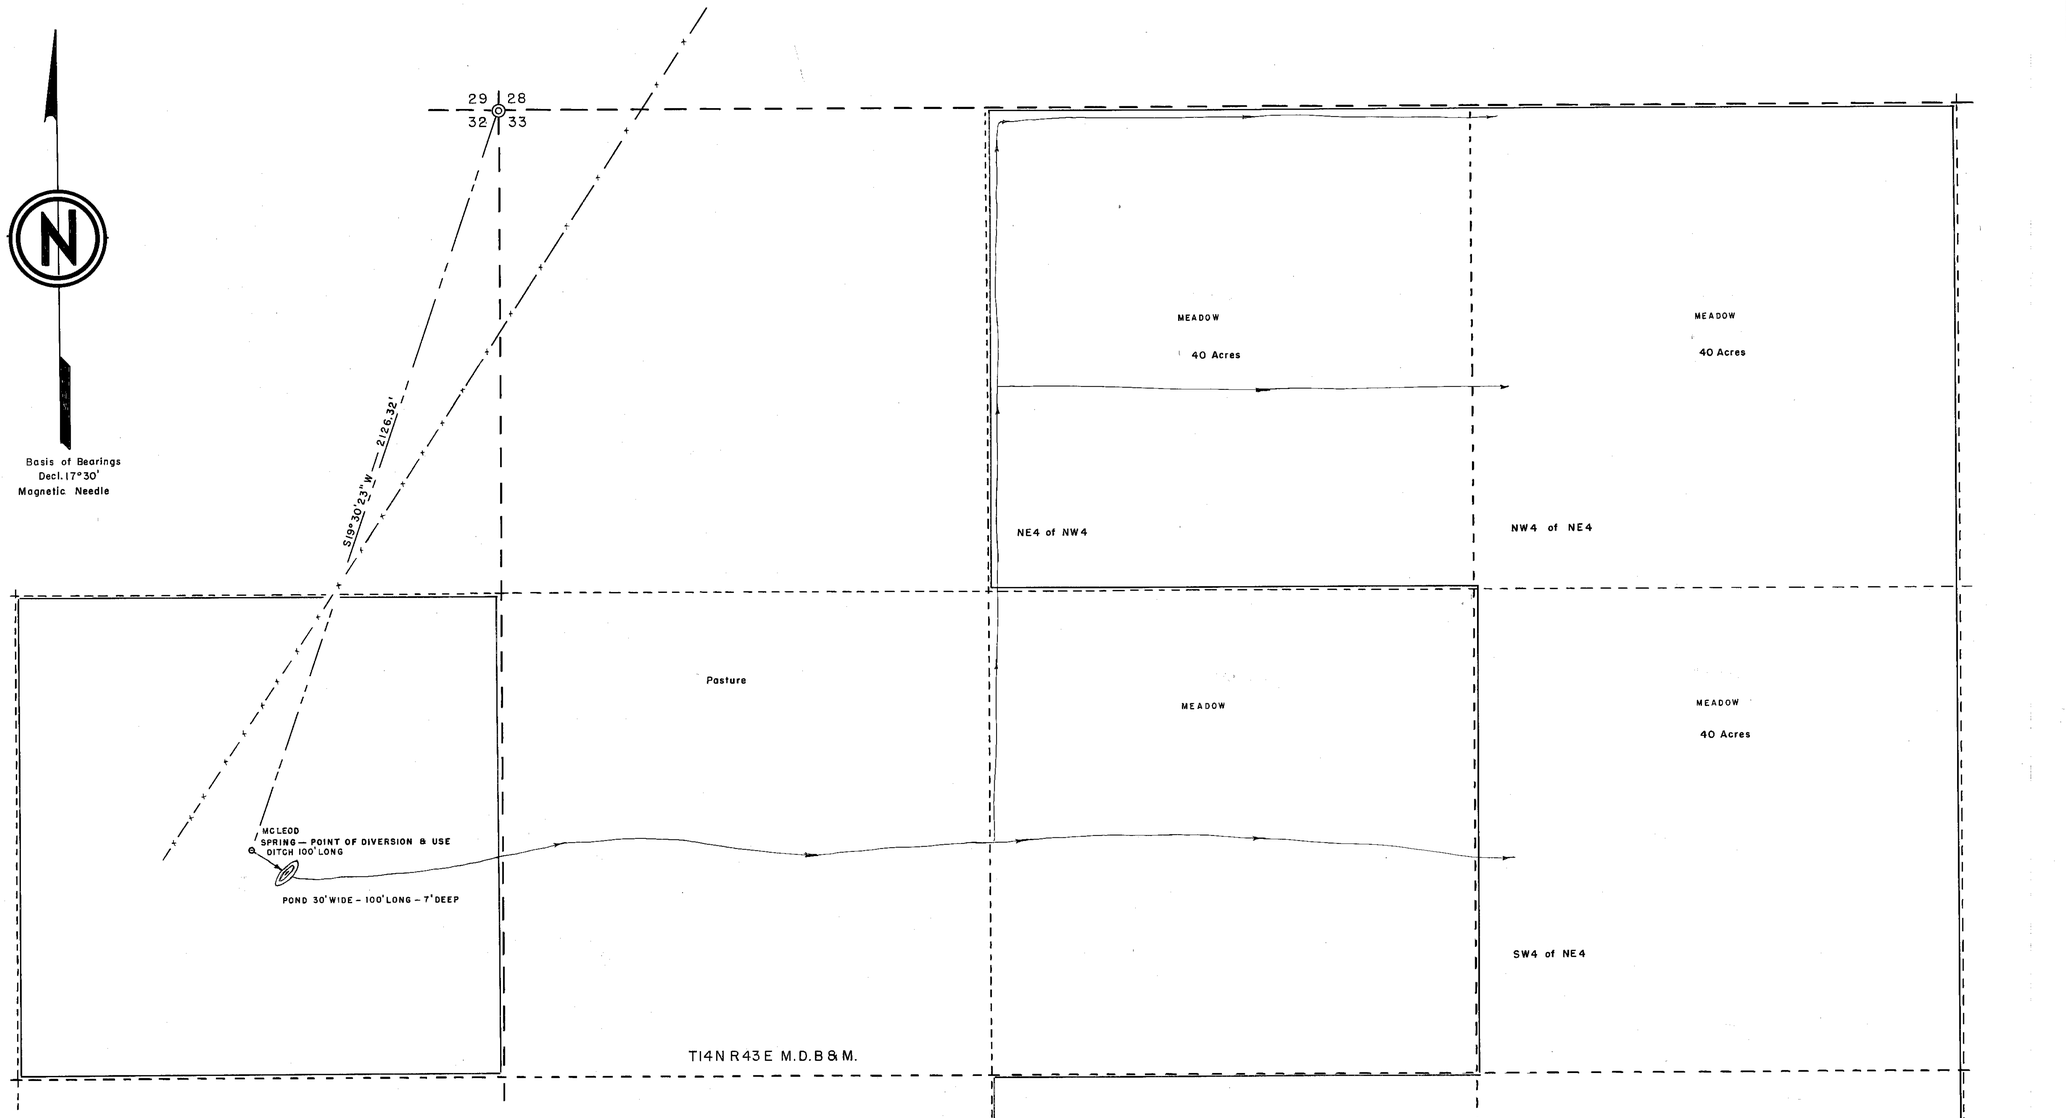

State of Nevada
County of White Pine } ss

I, J.V. Caselli, being first duly sworn, depose and say that this map, consisting of sheet, has been correcty drawn to the designated scale from field notes of a survey made by me between the 26th day of October and the 27th day of October, 1955, that it truly and correctly represents the proposed location and extent of the works used to divert water from McLeod Spring, in Nye County, by Charles E. McLeod, for irrigation purposes. That the proposed point of diversion, the location and size of the diverting channel, all reservoirs or basins, the location and names of all other works which will cross or connect with the works, and the boundary of all lands showing by 40 acre subdivisions the areas irrigated, are fully and correctly designated thereon.

J. V. Caselli
State Water Right Surveyor.

Subscribed and sworn to before me this 5th day of January, 1956

Tracy Miller
NOTARY PUBLIC IN AND FOR WHITE PINE COUNTY, NEVADA

FILED
FEB. 4, 1957
STATE ENGINEER'S OFFICE

0 200 400 600 800 1000

MAP TO ACCOMPANY
PROOFS OF APPROPRIATION OF WATER
FOR
IRRIGATION
FROM
McLeod Spring
CHARLES E. McLEOD etl.
TONOPAH, NEVADA

SCALE 1" = 200 FT.

SURVEYED BY —
J.V. CASELLI
ELY, NEVADA

OFFICE
STATE ENGINEER
1955 JUL 26 AM 10 54

02422