SECTION	SUB-DIVISION	TOWNSHIP	RANGE	CULTIVATED ACREAGE	DISCRIPTION OF CULTURE	DATE OF FIRST CULTURE
28	SW 4 of NE 4	14 N	43 E	0.25	GARDEN	
"	NW 4 of SE 4	"	43E	20.47	HAY	

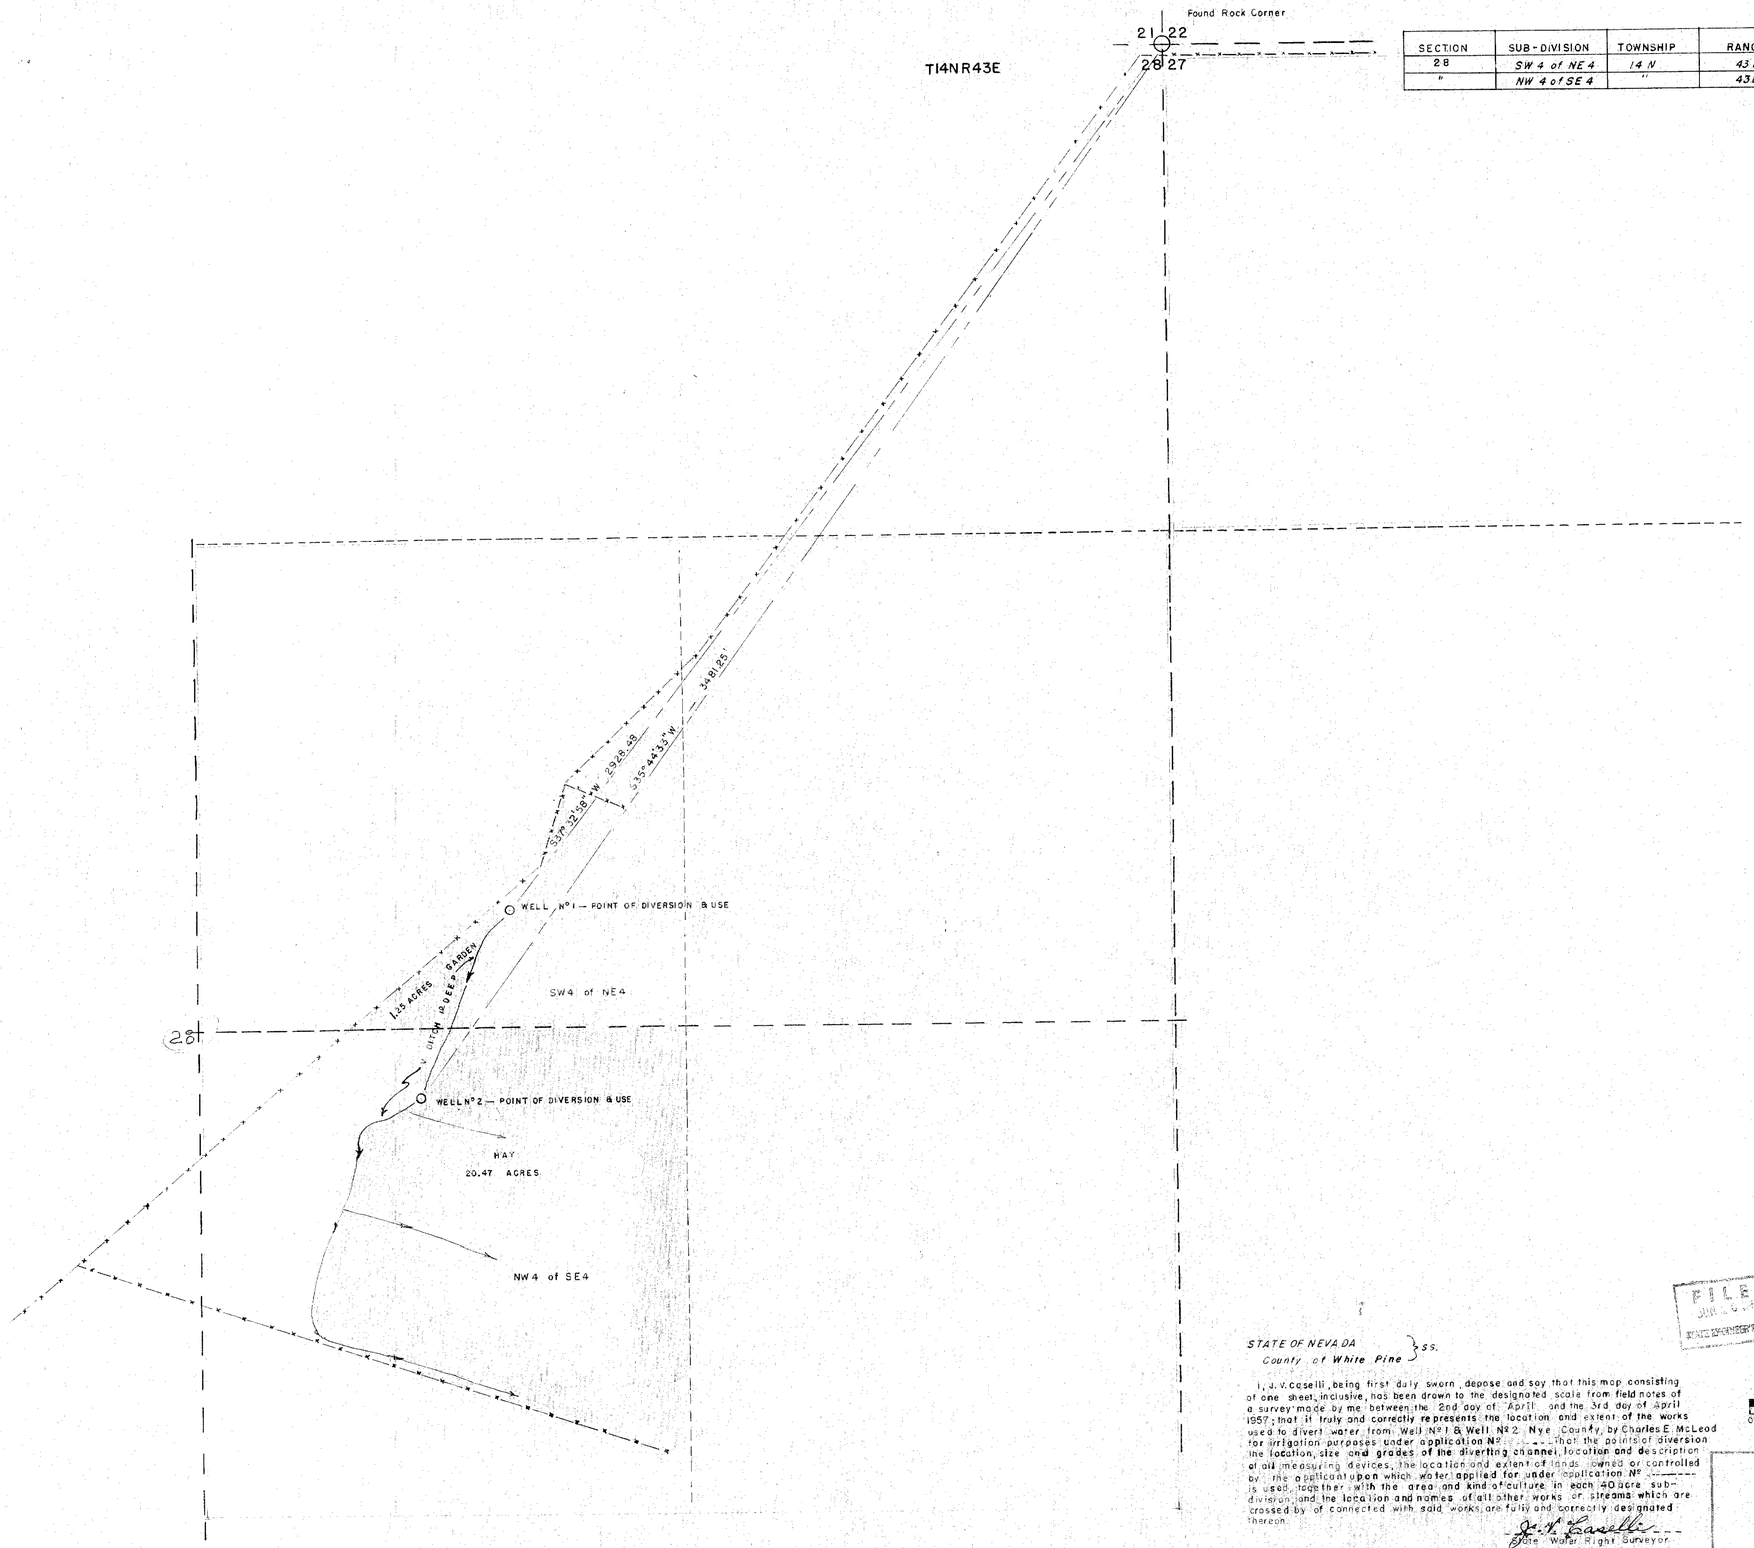

STATE OF NEVADA }ss.
County of White Pine }

I, J. V. Caselli, being first duly sworn, depose and say that this map consisting of one sheet, inclusive, has been drawn to the designated scale from field notes of a survey made by me between the 2nd day of April and the 3rd day of April 1957; that it truly and correctly represents the location and extent of the works used to divert water from Well Nº 1 & Well Nº 2 Nye County, by Charles E. McLeod for irrigation purposes under application Nº ------ that the points of diversion the location, size and grades of the diverting channel, location and description of all measuring devices, the location and extent of lands owned or controlled by the applicant upon which water applied for under application Nº ------ is used, together with the area and kind of culture in each 40 acre subdivision, and the location and names of all other works or streams which are crossed by of connected with said works are fully and correctly designated thereon.

J. V. Caselli
State Water Right Surveyor

Subscribed and sworn to before me this 17th day of April, 1957

Notary Public in and for White Pine County, Nevada

FILED
JUN 1 1957
STATE ENGINEER'S OFFICE

0 200 400 600 800 1000

MAP TO ACCOMPANY
PROOF OF APPROPRIATION
FOR
IRRIGATION
FROM
WELL Nº 1 & WELL Nº 2
BY
CHARLES E. McLEOD
TONOPAH, NEVADA

SCALE 1" = 200 FT.

SURVEYED BY —
J. V. CASELLI
ELY, NEVADA

02427 02428