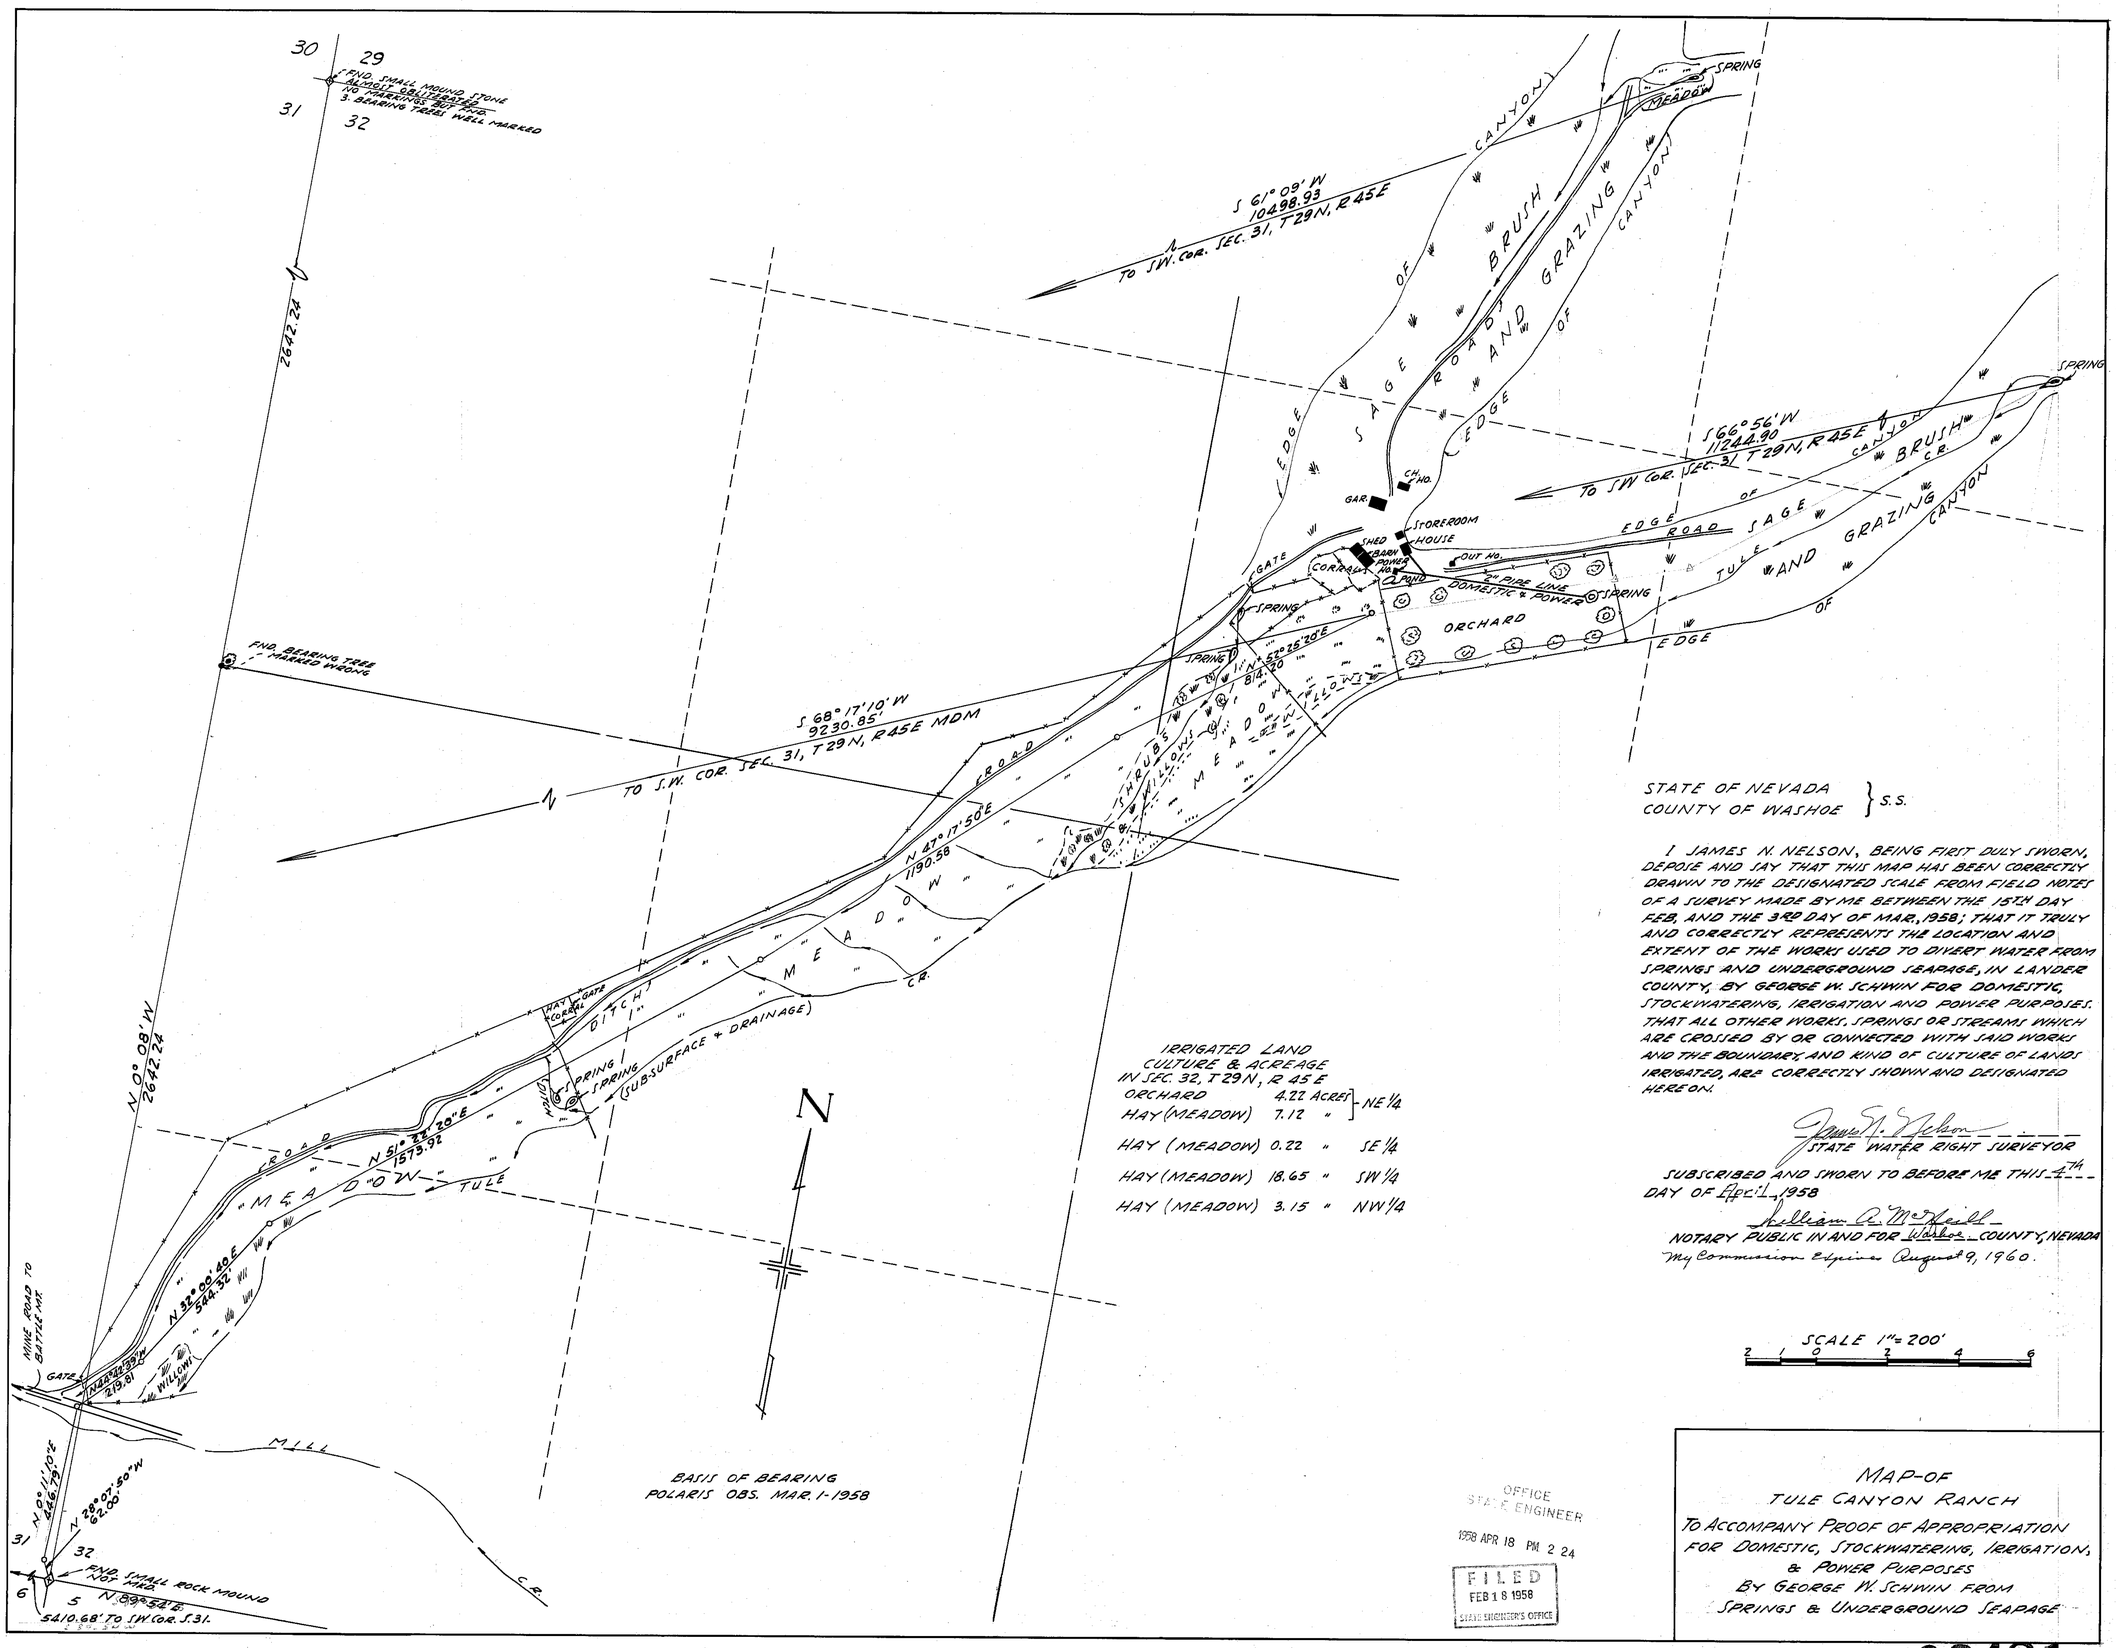

IRRIGATED LAND
CULTURE & ACREAGE
IN SEC. 32, T29N, R45E

ORCHARD	4.22 ACRES	NE 1/4
HAY (MEADOW)	7.12 "	NE 1/4
HAY (MEADOW)	0.22 "	SE 1/4
HAY (MEADOW)	18.65 "	SW 1/4
HAY (MEADOW)	3.15 "	NW 1/4

STATE OF NEVADA
COUNTY OF WASHOE } S.S.

I JAMES N. NELSON, BEING FIRST DULY SWORN, DEPOSE AND SAY THAT THIS MAP HAS BEEN CORRECTLY DRAWN TO THE DESIGNATED SCALE FROM FIELD NOTES OF A SURVEY MADE BY ME BETWEEN THE 15TH DAY FEB. AND THE 3RD DAY OF MAR., 1958; THAT IT TRULY AND CORRECTLY REPRESENTS THE LOCATION AND EXTENT OF THE WORKS USED TO DIVERT WATER FROM SPRINGS AND UNDERGROUND SEAPAGE, IN LANDER COUNTY, BY GEORGE W. SCHWIN FOR DOMESTIC, STOCKWATERING, IRRIGATION AND POWER PURPOSES. THAT ALL OTHER WORKS, SPRINGS OR STREAMS WHICH ARE CROSSED BY OR CONNECTED WITH SAID WORKS AND THE BOUNDARY, AND KIND OF CULTURE OF LANDS IRRIGATED, ARE CORRECTLY SHOWN AND DESIGNATED HEREON.

James N. Nelson
STATE WATER RIGHT SURVEYOR

SUBSCRIBED AND SWORN TO BEFORE ME THIS 4TH DAY OF April, 1958

William A. McFadden
NOTARY PUBLIC IN AND FOR Washoe COUNTY, NEVADA
My Commission Expires August 9, 1960.

SCALE 1" = 200'
2 1 0 2 4 6

OFFICE
STATE ENGINEER
1958 APR 18 PM 2 24

FILED
FEB 18 1958
STATE ENGINEER'S OFFICE

MAP OF
TULE CANYON RANCH
TO ACCOMPANY PROOF OF APPROPRIATION
FOR DOMESTIC, STOCKWATERING, IRRIGATION,
& POWER PURPOSES
BY GEORGE W. SCHWIN FROM
SPRINGS & UNDERGROUND SEAPAGE

02431