SEC-TION	SUB-DIVISION	TOWN-SHIP	RANGE	CULTIVATED ACREAGE	DESCRIPTION OF CULTURE	DATE OF FIRST CULTURE
17	N.W.¼, S.E.¼	26N.	19E.	7.92	WILD HAY	
17	N.E.¼, S.E.¼	26N.	19E.	0.74	WILD HAY	
17	S.W.¼, S.E.¼	26N.	19E.	27.72	WILD HAY	
17	S.E.¼, S.E.¼	26N.	19E.	2.18	WILD HAY	
20	N.W.¼, N.E.¼	26N.	19E.	0.74	WILD HAY	

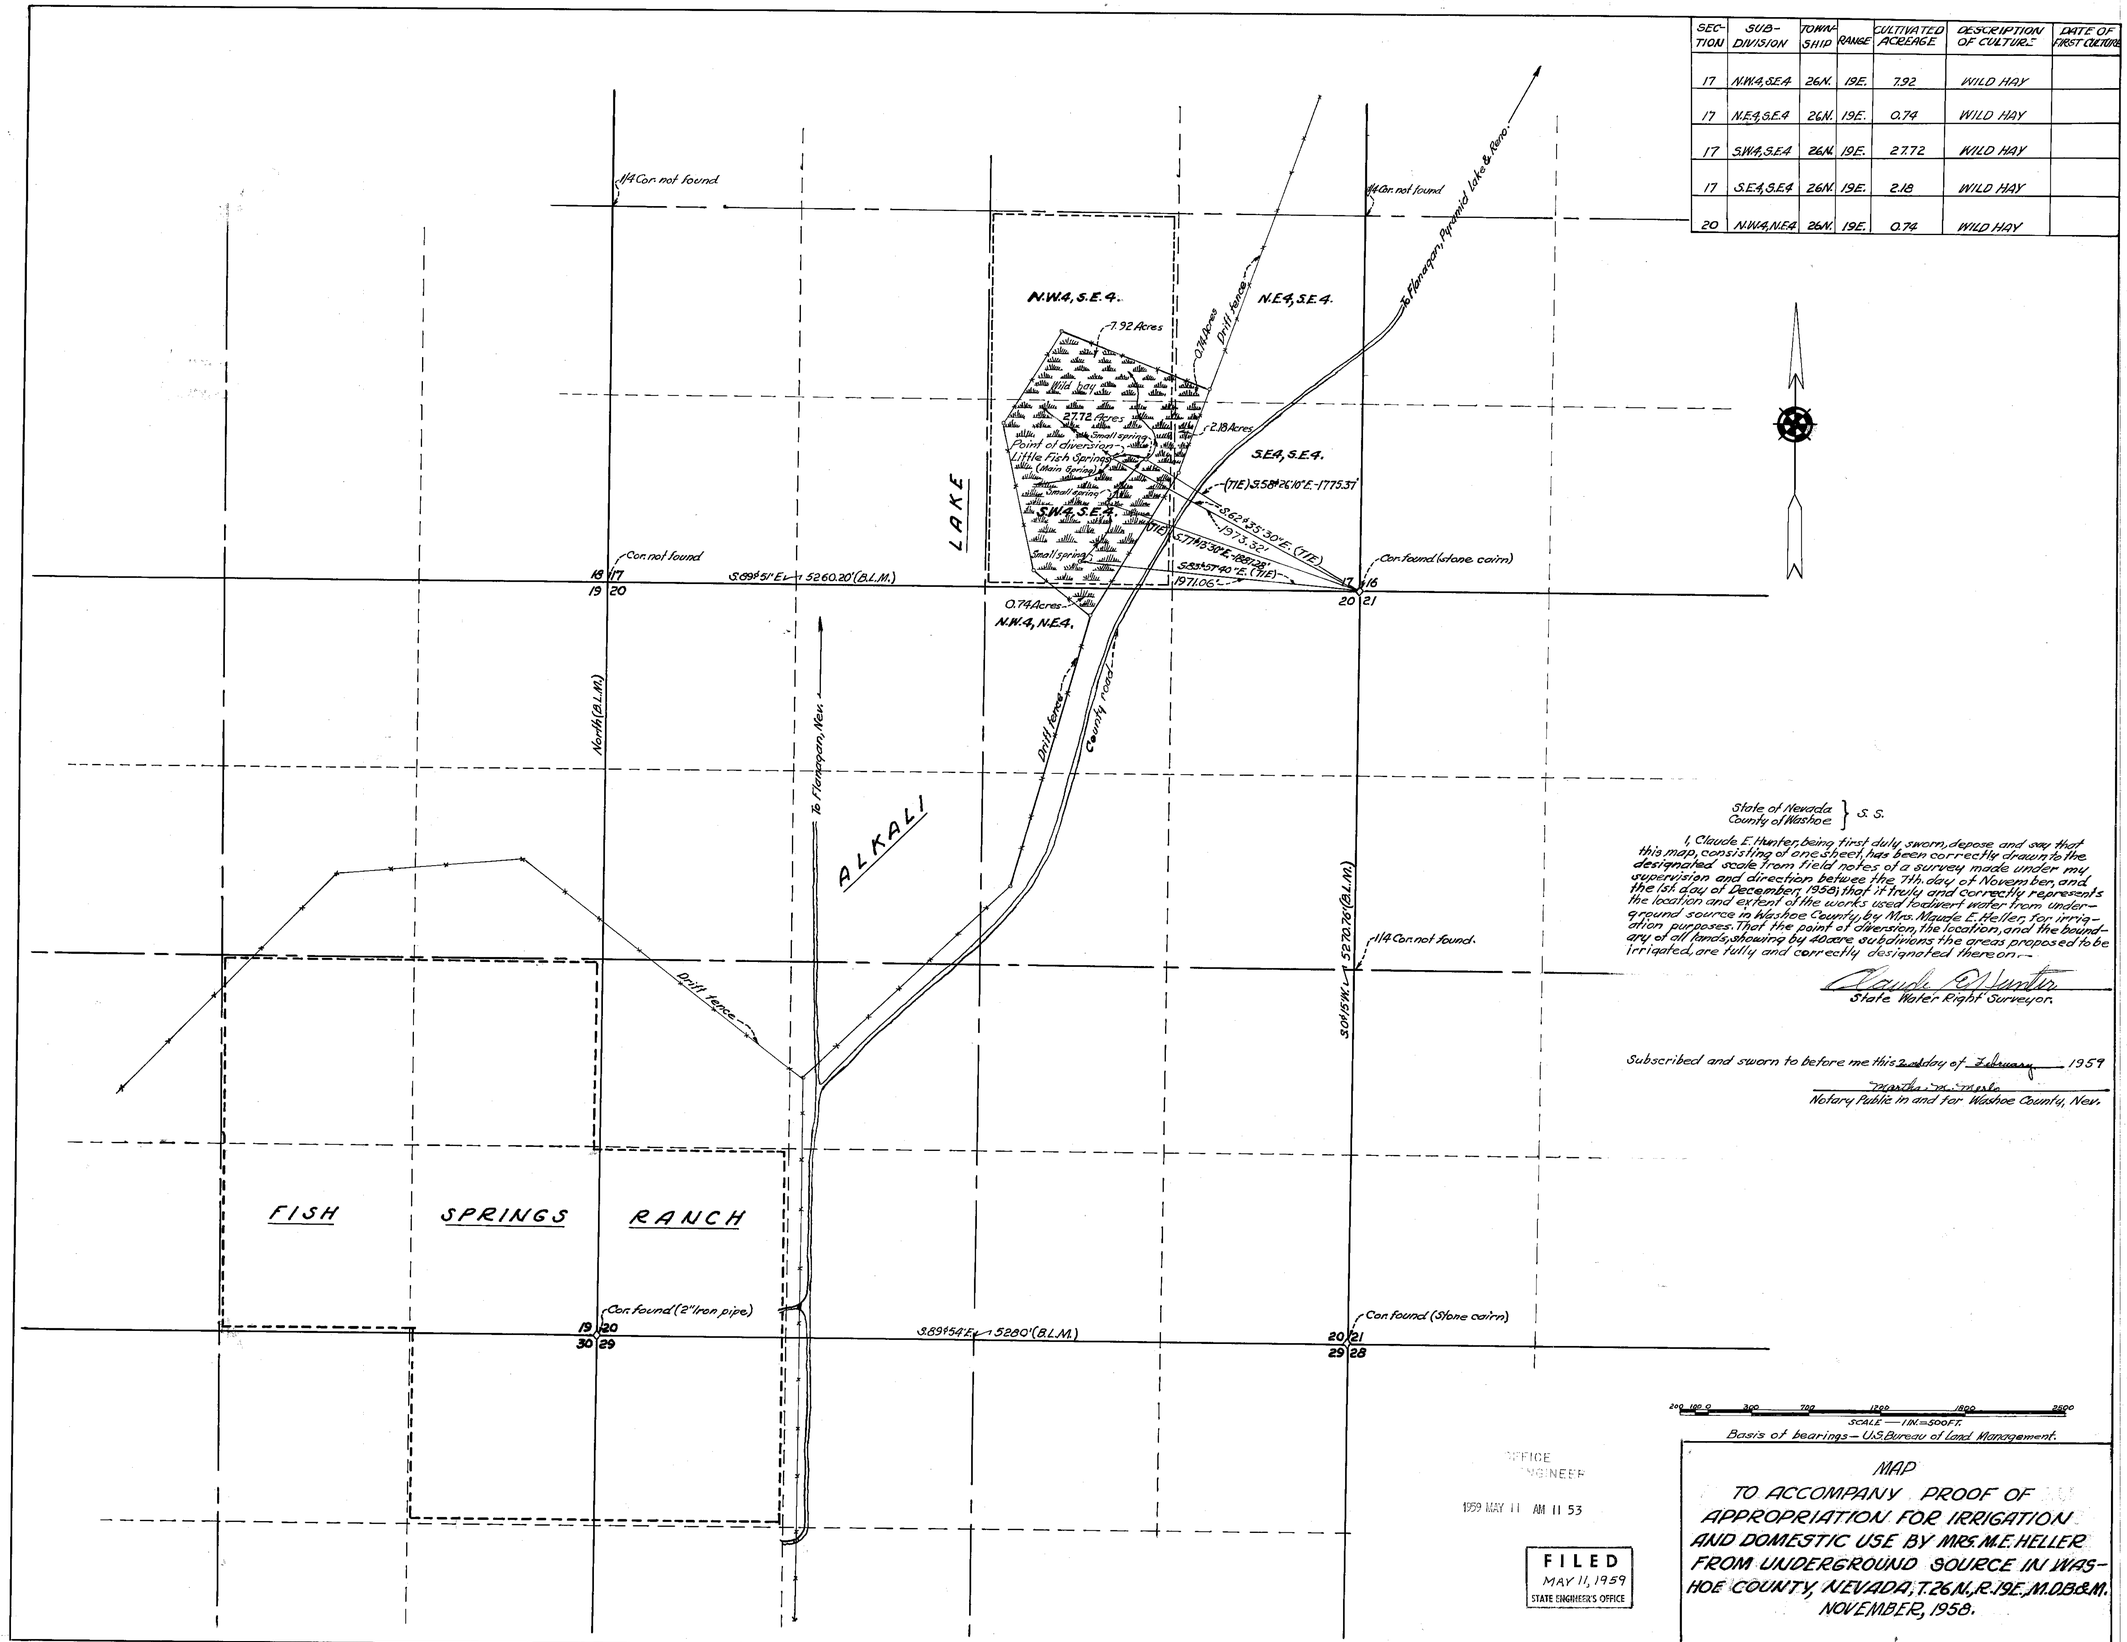

State of Nevada } S. S.
County of Washoe

I, Claude E. Hunter, being first duly sworn, depose and say that this map, consisting of one sheet, has been correctly drawn to the designated scale from field notes of a survey made under my supervision and direction betwee the 7th. day of November, and the 15th. day of December, 1958; that it truly and correctly represents the location and extent of the works used to divert water from underground source in Washoe County, by Mrs. Maude E. Heller, for irrigation purposes. That the, point of diversion, the location, and the boundary of all lands, showing by 40 acre subdivisions the areas, proposed to be irrigated, are fully and correctly designated thereon.—

Claude E. Hunter
State Water Right Surveyor.

Subscribed and sworn to before me this 2nd day of February 1959

Martha M. Merle
Notary Public in and for Washoe County, Nev.

Basis of bearings — U.S. Bureau of Land Management.

OFFICE
ENGINEER
1959 MAY 11 AM 11 53

FILED
MAY 11, 1959
STATE ENGINEER'S OFFICE

MAP
TO ACCOMPANY PROOF OF APPROPRIATION FOR IRRIGATION AND DOMESTIC USE BY MRS. M.E. HELLER FROM UNDERGROUND SOURCE IN WASHOE COUNTY, NEVADA; T.26N., R.19E., M.D.B.&M. NOVEMBER, 1958.

02436