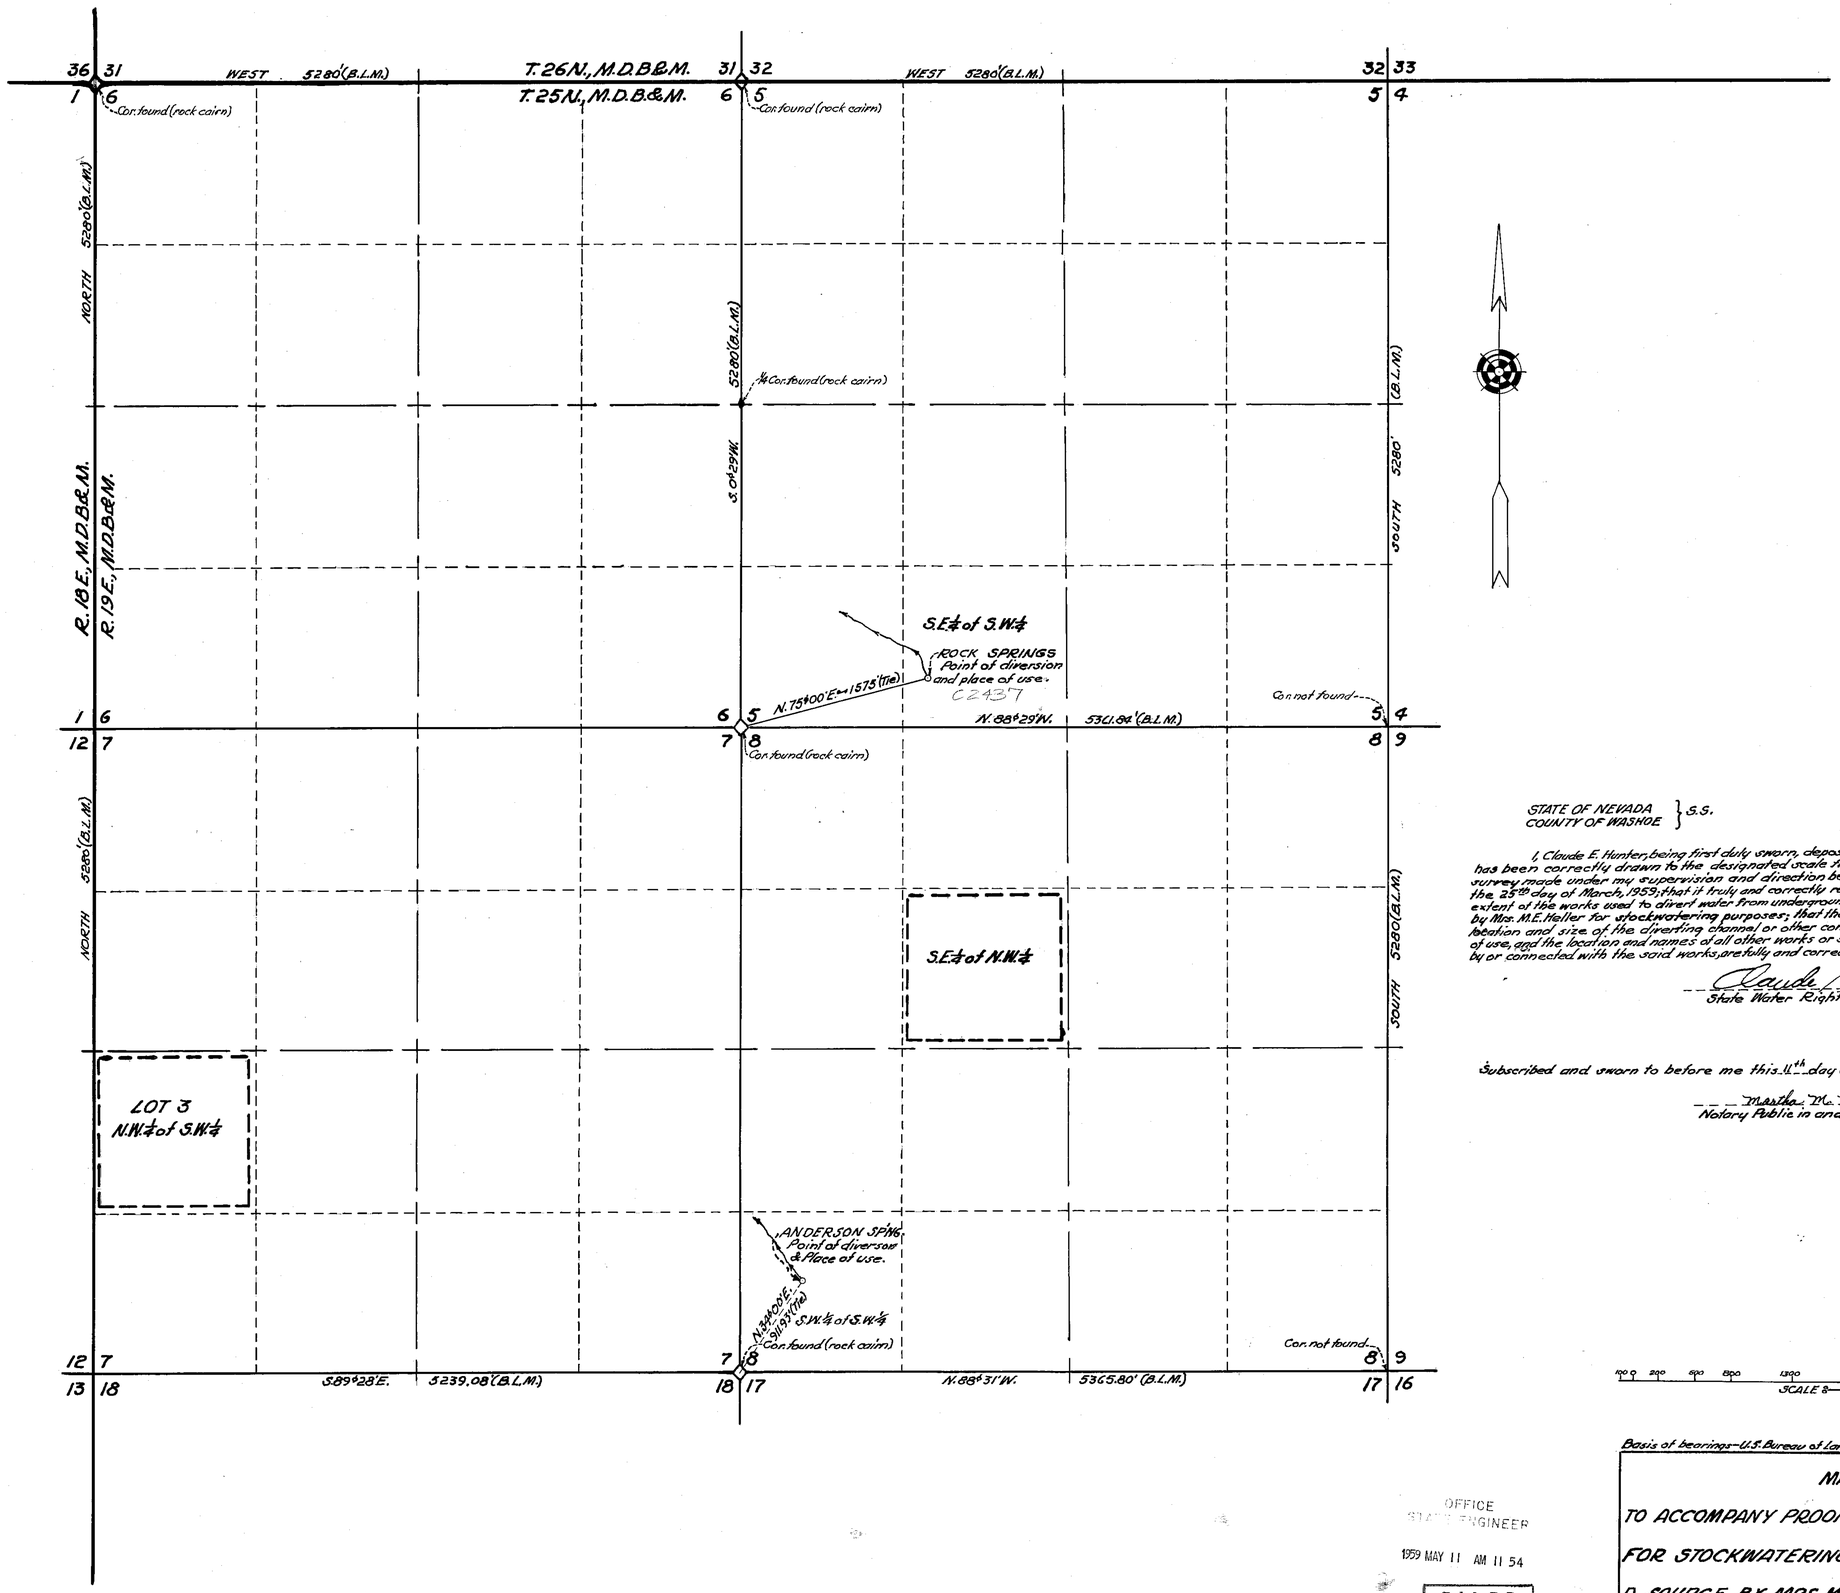

STATE OF NEVADA }S.S.
COUNTY OF WASHOE

I, Claude E. Hunter, being first duly sworn, depose and say that this map has been correctly drawn to the designated scale from field notes of a survey made under my supervision and direction between the 15th day and the 25th day of March, 1959; that it truly and correctly represents the location and extent of the works used to divert water from underground source, in Washoe County, by Mrs. M.E. Heller for stockwatering purposes; that the point of diversion, the location and size of the diverting channel or other conduit, the place and manner of use, and the location and names of all other works or streams which are crossed by or connected with the said works, are fully and correctly designated thereon.

Claude E. Hunter
State Water Right Surveyor

Subscribed and sworn to before me this 11th day of ~~April~~ May, 1959.

Martha M. Merle
Notary Public in and for Washoe County, Nevada.

SCALE 1 in. = 600 ft.

Basis of bearings—U.S. Bureau of Land Management Survey of 1867, '72, '80

OFFICE
STATE ENGINEER
1959 MAY 11 AM 11 54

FILED
MAY 11, 1959
STATE ENGINEER'S OFFICE

MAP
TO ACCOMPANY PROOF OF APPRORIATION
FOR STOCKWATERING FROM UNDERGROUN-
D SOURCE BY MRS. M.E. HELLER IN WASHOE
COUNTY, NEVADA. T.25N., R.19E., M.D.B.&M.

02437 ~ 02438