SHEET No 1 of 2

02575

Section	Sub-Div.	Township	Range	Cult. Acres	Descrip.	Date of 1st Culture
27	NE NE	"	"	1.00	M.P.	
27	NW¼ NE¼	30N	34E	2.77	Hay	Harvest
27	NE¼ NE¼	"	"	7.62	Hay	Harvest
27	NE¼ NE¼	"	"	8.00	Pasture	M.P.
27	SE¼ NE¼	"	"	0.53	Hay	Harvest
27	" "	"	"	0.63	Pasture	M.P.
26	NW¼ NW¼	"	"	5.16	Hay	Harvest
26	" "	"	"	0.05	Pasture	M.P.
26	SW¼ NW¼	"	"	3.29	Hay	Harvest
26	" "	"	"	0.05	Pasture	M.P.
	Total			22.04		

Note: Pasture is Meadow Pasture
Hay is Grass and Alfalfa

STATE of NEVADA
COUNTY of HUMBOLDT } S.S.

I, J.R. Caldwell, being first duly sworn, depose and say that this map, consisting of 2 sheets, has been drawn to the designated scale from field notes of a survey made by me between the 9th day of August and the 4th day of September 1966; that it truly and correctly represents the location and extent of the works used to divert water from springs and Buena Vista Creek in Pershing County, by Mr. & Mrs. A.W. Evers for irrigation stock and domestic purposes. That all other works or streams which are crossed by or connected with said works, and the boundry, area and kind of culture of lands irrigated, are correctly shown and designated hereon.

J.R. Caldwell
J.R. Caldwell, State Water-right Surveyor

Subscribed and sworn to before me this 26th day of September, 1966

James A. Callahan
Notary public in and for Humboldt County, Nevada
My Commission Expires February 28, 1967

JAMES A. CALLAHAN
Notary Public — State of Nevada
Humboldt County
My Commission Expires Feb. 28, 1967

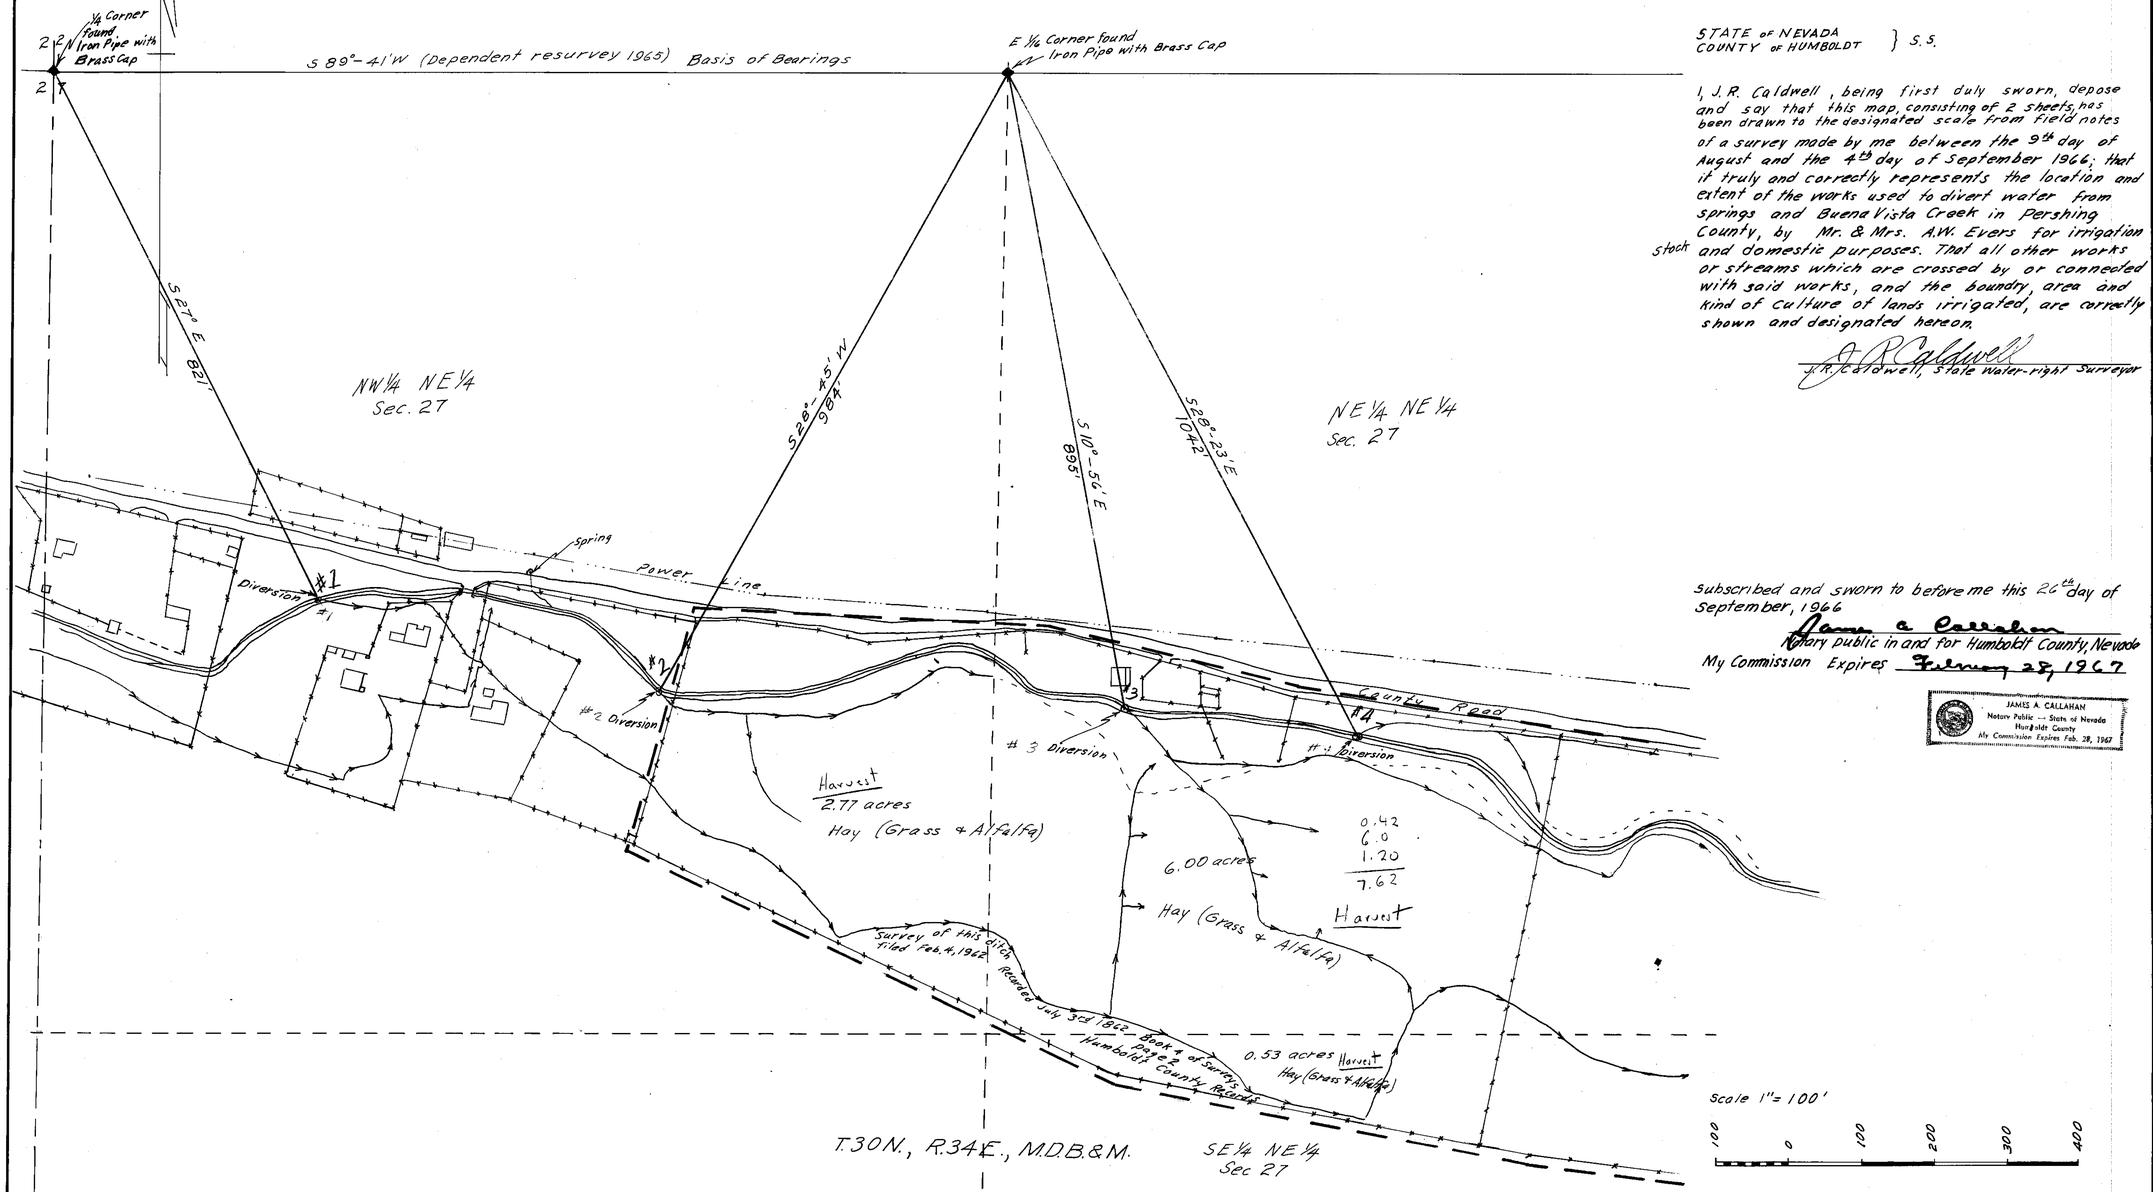

PROOF NO. 02440 CERTIFICATE NO. 432 ISSUED 9-22-71

PROOF NO. 02575 CERTIFICATE NO. 433 ISSUED 9-22-71

FILED
Sept. 28, 1966
STATE ENGINEER'S OFFICE

MAP
TO ACCOMPANY PROOF OF APPROPRIATION

for: Irrigation & Domestic & Stock Purposes

by: Mr. & Mrs. A. W. Evers

from: Springs and Buena Vista Creek
Pershing County, Nevada

02575 Filed under → 02440

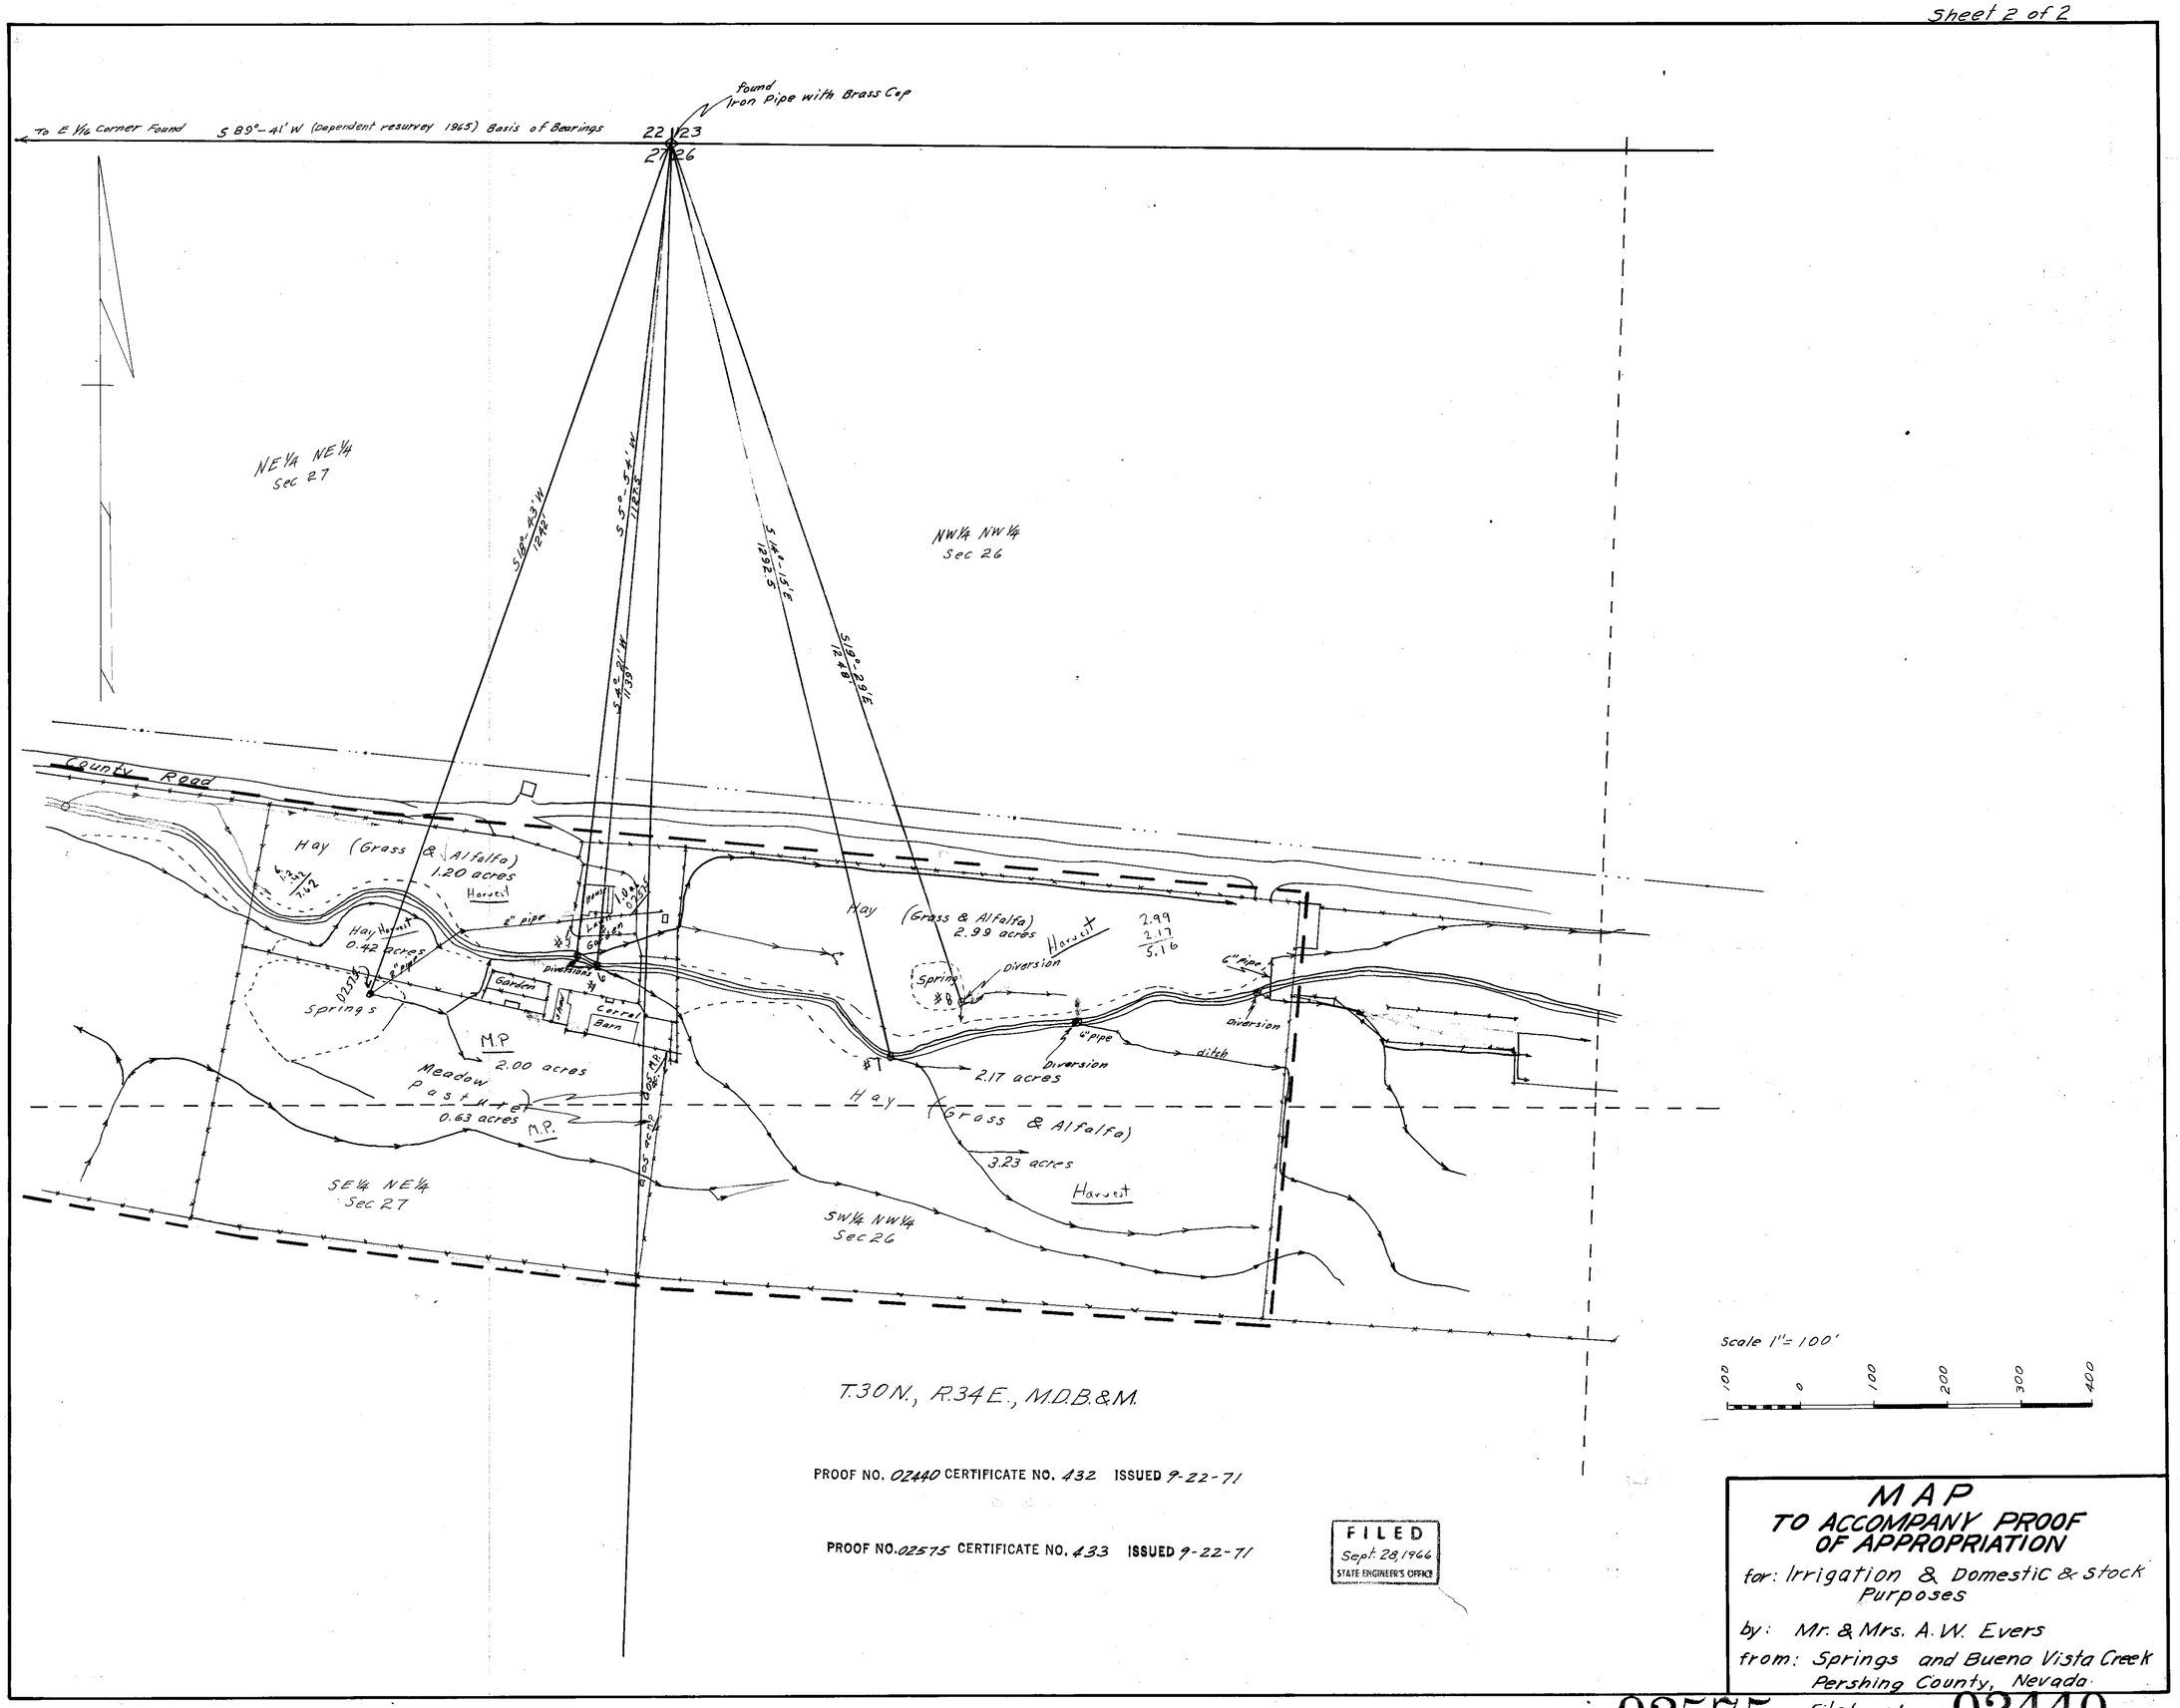

PROOF NO. 02440 CERTIFICATE NO. 432 ISSUED 9-22-71

PROOF NO. 02575 CERTIFICATE NO. 433 ISSUED 9-22-71

FILED
Sept. 28, 1966
STATE ENGINEER'S OFFICE

MAP
TO ACCOMPANY PROOF OF APPROPRIATION

for: Irrigation & Domestic & Stock Purposes

by: Mr. & Mrs. A. W. Evers

from: Springs and Bueno Vista Creek
Pershing County, Nevada.

02575 Filed under → 02440