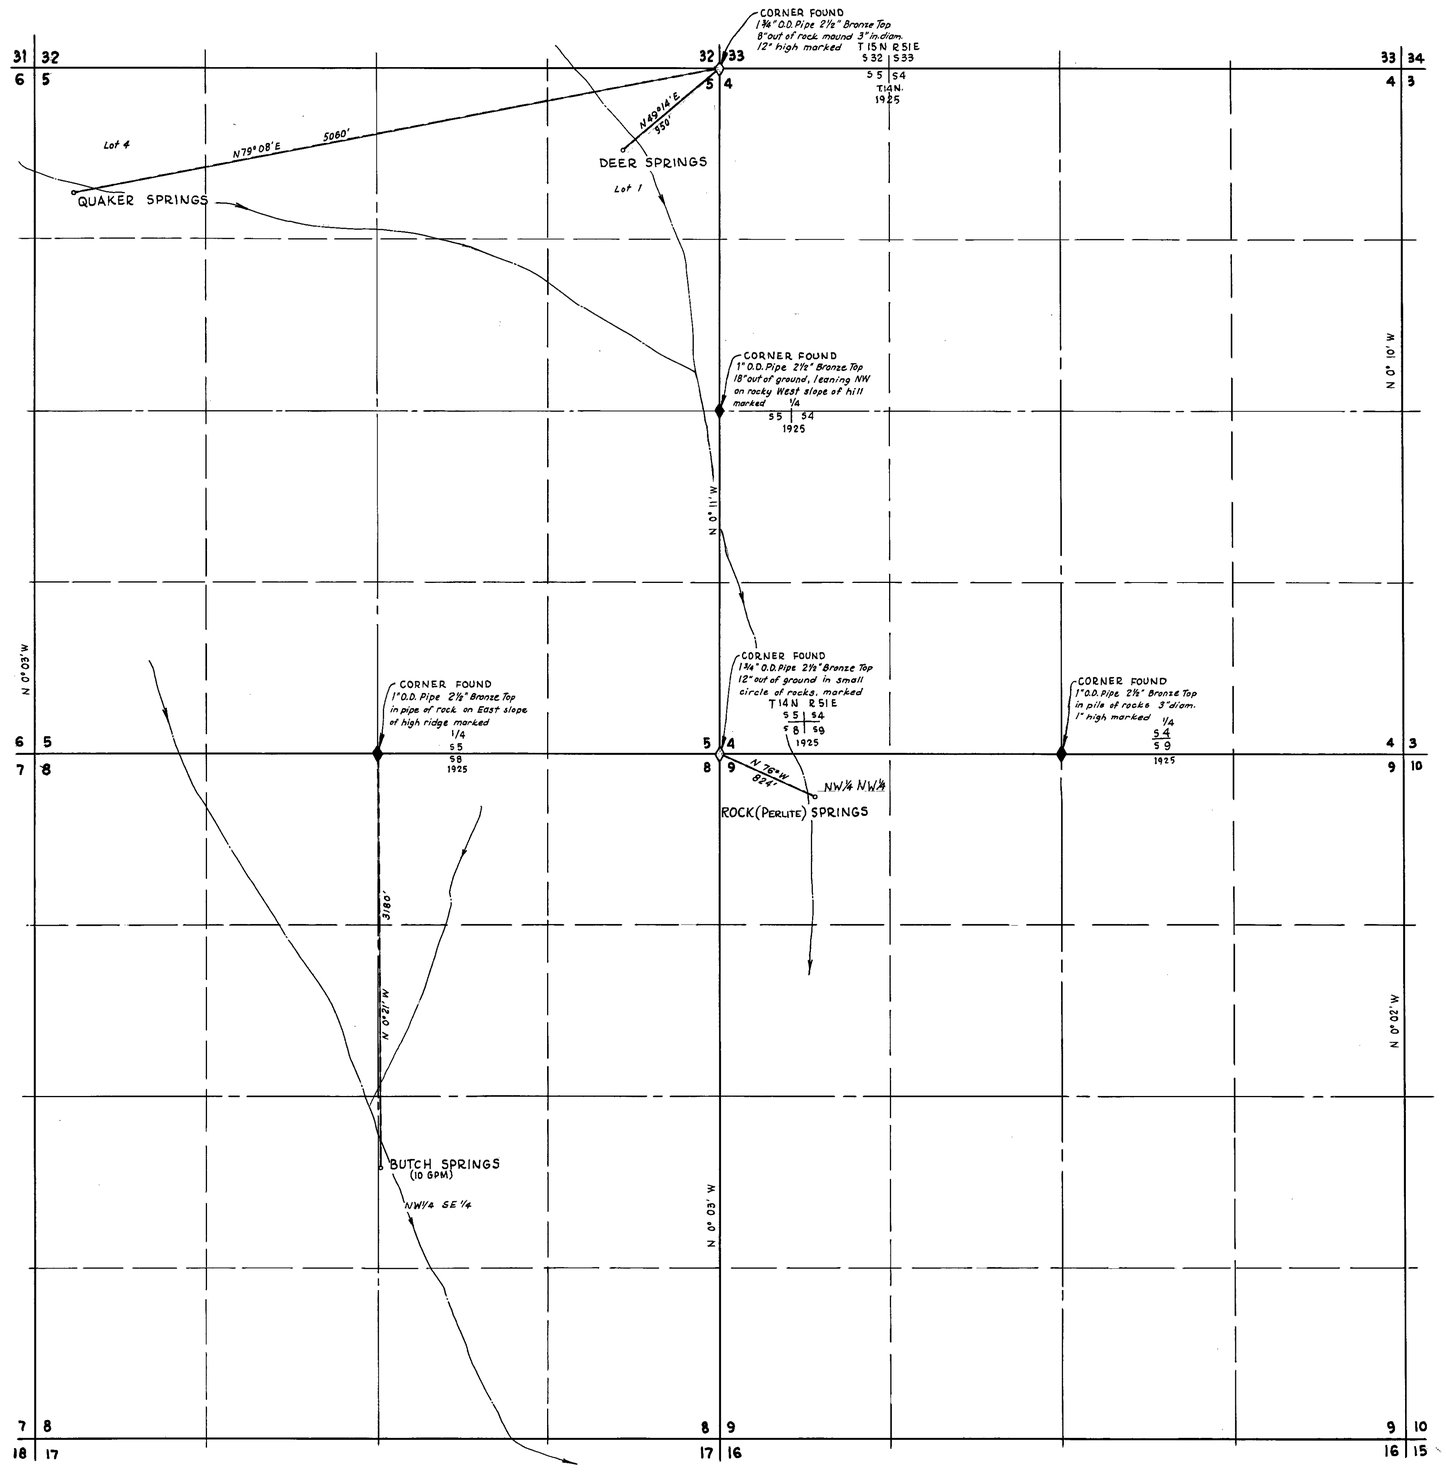

State of Nevada,
County of White Pine } ss

I, Robert N. Millard, being first duly sworn, depose and say that this map has been correctly drawn to the designated scale from field notes of a survey made under my supervision and direction between September 27th and November 16th, 1948; that it truly and correctly represents the location and extent of the works used to divert water from QUAKER, DEER, ROCK and BUTCH SPRINGS in NYE County, by BERTRAND ARAMBEL for stockwatering purposes; that the point of diversion, the location and size of the diverting channel or other conduit, the place and manner of use, and the location and names of all other works and streams which are crossed by or connected with the said works, are fully and correctly designated thereon.

Robert N. Millard
State Water Right Surveyor

Subscribed and sworn to before me this 14th day of December, 1960

Margaret K. Millard
Notary Public in and for White Pine County, Nevada
My commission expires February 25, 1961

0 600 1200 1800 2400
SCALE — 1 IN. = 600 FT.

OFFICE
STATE ENGINEER
1960 DEC 22 AM 11 42

FILED
DEC. 22, 1960
STATE ENGINEER'S OFFICE

(8)

MAP TO ACCOMPANY PROOF OF APPROPRIATION

FOR: STOCKWATERING

BY: BERTRAND ARAMBEL
FROM: QUAKER, DEER, ROCK (PERLITE) AND BUTCH SPRINGS

SURVEYED BY F.W. MILLARD & SON ELY, NEV.
11-28-60

02455 - 02457 - 02458 - 02459