One Sheet only

T. 43 N., R. 18 E., M.D.B.&M.

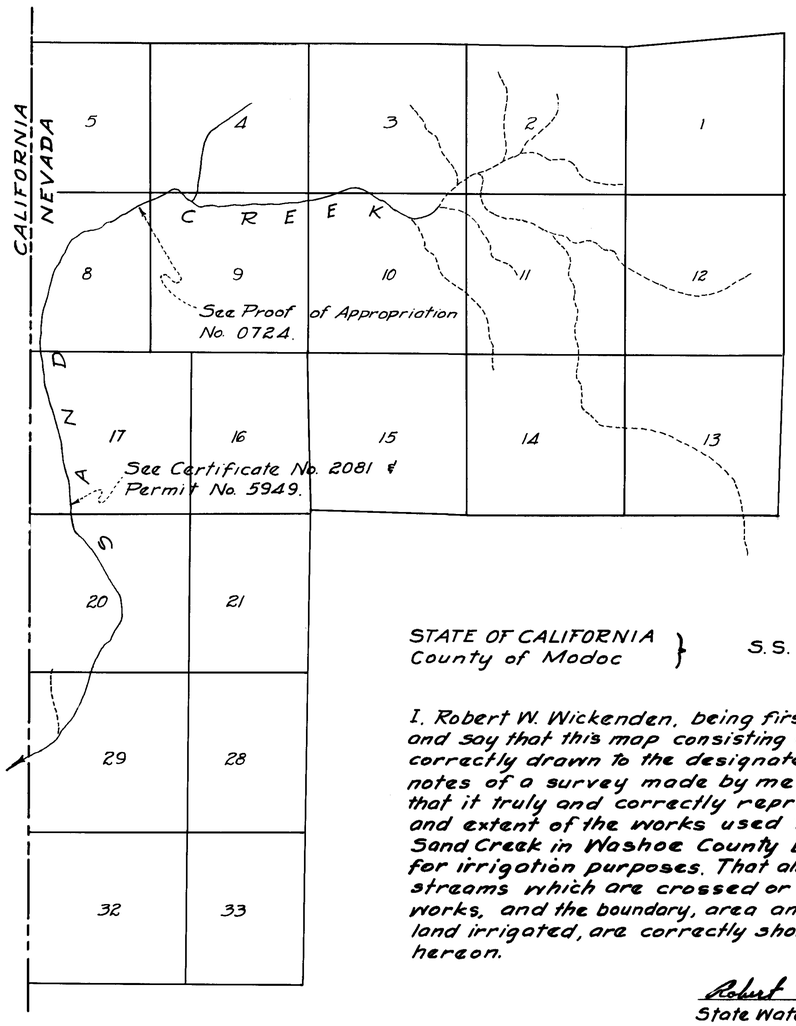

MAP

SHOWING DIVERSIONS FROM SAND CREEK BY JOSEPH L. PARMAN

Taken from G.L.O. Plat dated June 14th. 1915

Scale 1" = 1/2 Mile

STATE OF CALIFORNIA
County of Modoc } S.S.

I. Robert W. Wickenden, being first duly sworn, depose and say that this map consisting of one sheet has been correctly drawn to the designated scale from field notes of a survey made by me on May 8th. 1961; that it truly and correctly represents the location and extent of the works used to divert water from Sand Creek in Washoe County by Joseph L. Parman for irrigation purposes. That all other works or streams which are crossed or connected with said works, and the boundary, area and kind of culture of land irrigated, are correctly shown and designated hereon.

Robert W. Wickenden
State Water Right Surveyor.

Subscribed and sworn to before me this 11th. day of May, 1961.

George B. Royall
Notary Public in and for Modoc County, California
My commission expires 8 day of July 1964

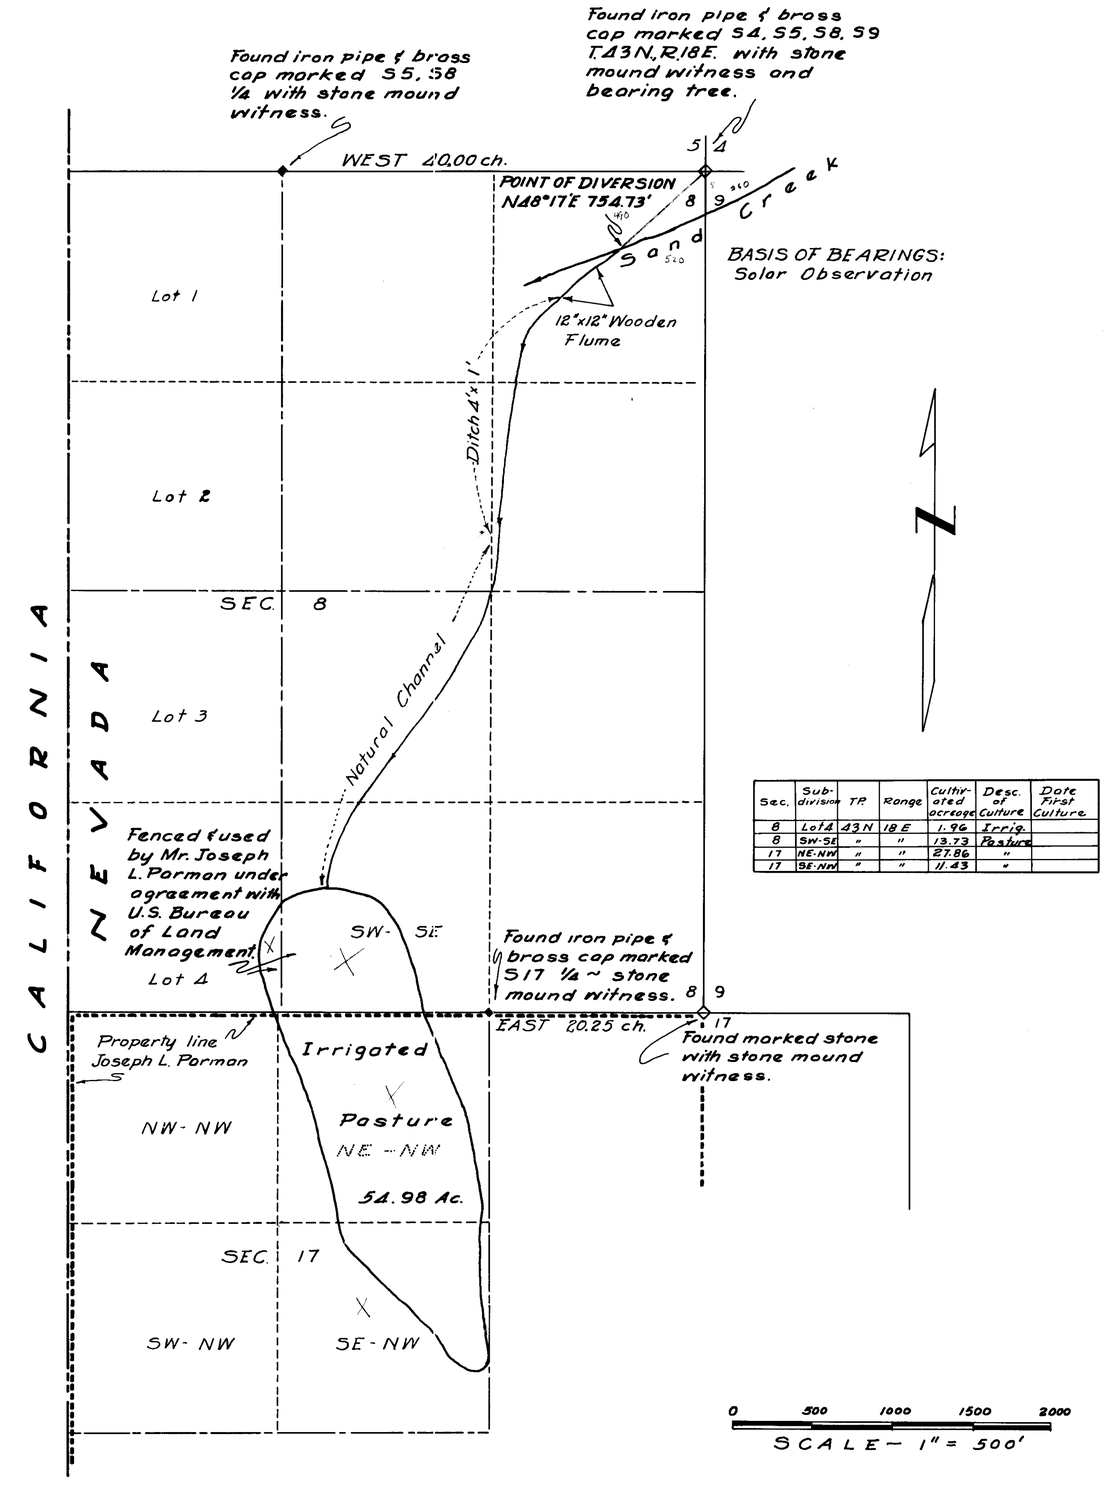

Sec.	Sub-division	T.P.	Range	Cultivated acreage	Desc. of Culture	Date First Culture
8	Lot 4	43 N	18 E	1.96	Irrig.	
8	SW-SE	"	"	13.73	Pasture	
17	NE-NW	"	"	27.86	"	
17	SE-NW	"	"	11.43	"	

0 500 1000 1500 2000
SCALE — 1" = 500'

MAP
TO
ACCOMPANY PROOF OF APPROPRIATION FOR IRRIGATION
BY
JOSEPH L. PARMAN
FROM
SAND CREEK

STATE ENGINEER
1961 MAY 15 AM 10 46

STATE ENGINEER
1961 JUN 22 AM 9 06

June 15, 1961

02488