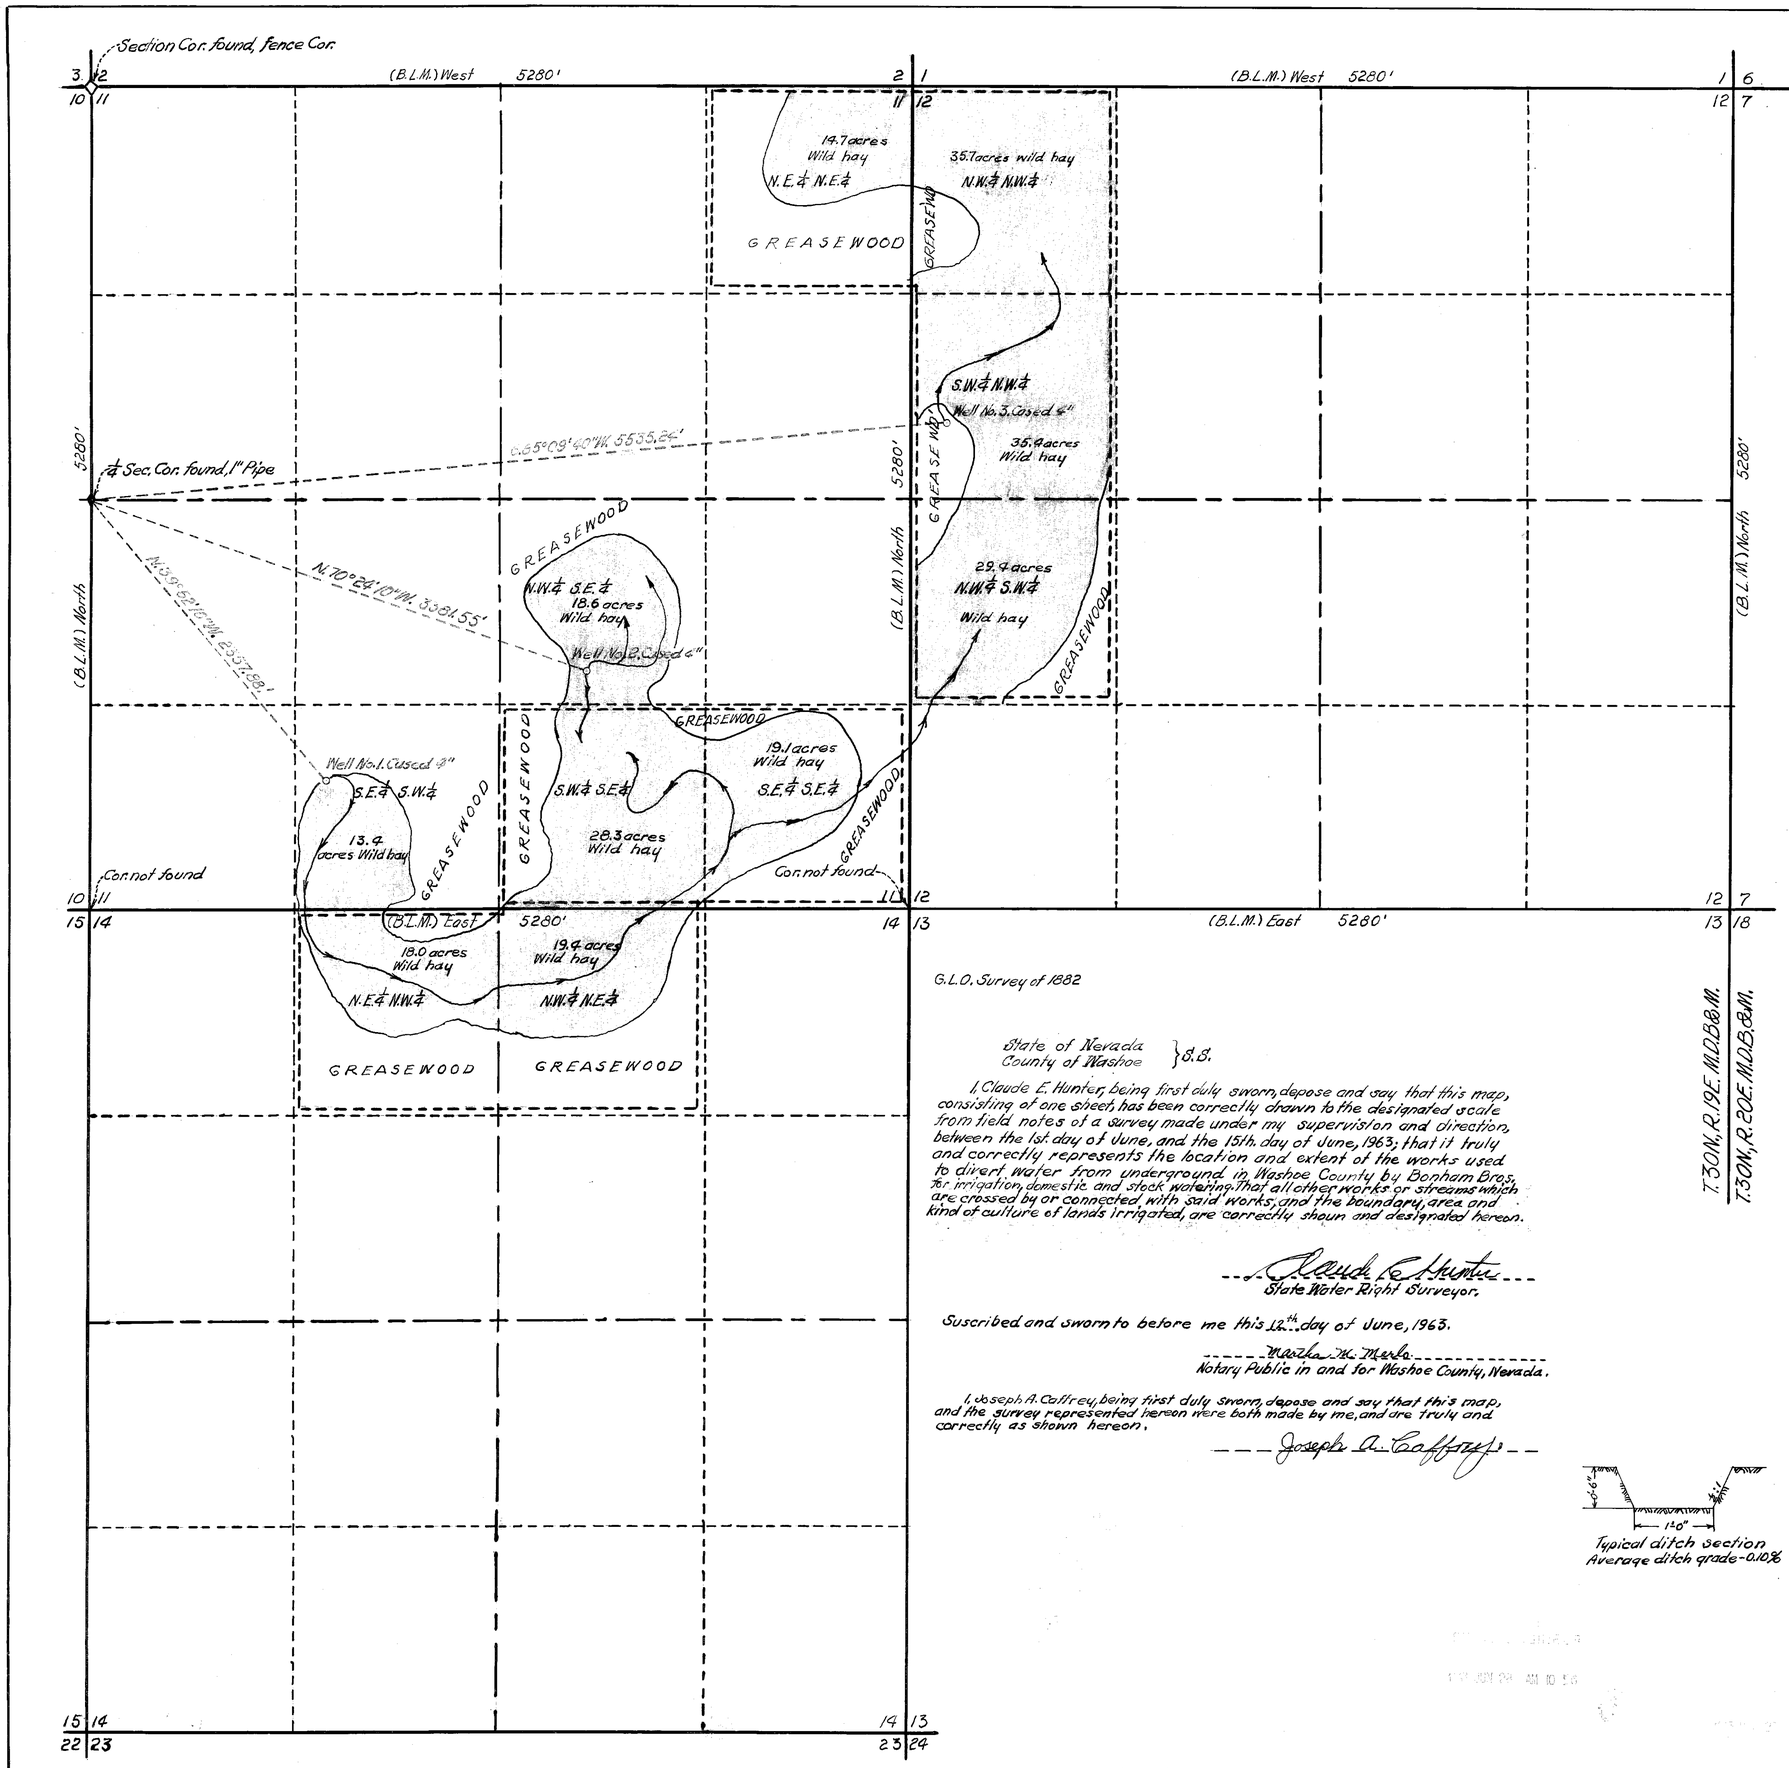

Section	Sub-division	Township	Range	Cultivated acreage	Description of culture	Date of first culture
11	S.E.¼ S.W.¼	30 N.	19 E.	13.4	Wild hay	
"	S.W.¼ S.E.¼	"	"	28.3	" "	
"	S.E.¼ S.E.¼	"	"	19.1	" "	
"	N.W.¼ S.E.¼	"	"	18.6	" "	
"	N.E.¼ N.E.¼	"	"	14.7	" "	
12	N.W.¼ N.W.¼	"	"	35.7	" "	
"	S.W.¼ N.W.¼	"	"	35.4	" "	
"	N.W.¼ S.W.¼	"	"	29.4	" "	
14	N.E.¼ N.W.¼	"	"	18.0	" "	
"	N.W.¼ N.E.¼	"	"	19.4	" "	
				2 32.0		

Areas by Planimeter measurement.

G.L.O. Survey of 1882

State of Nevada
County of Washoe } S.S.

I, Claude E. Hunter, being first duly sworn, depose and say that this map, consisting of one sheet, has been correctly drawn to the designated scale from field notes of a survey made under my supervision and direction, between the 1st day of June, and the 15th. day of June, 1963; that it truly and correctly represents the location and extent of the works used to divert water from underground in Washoe County by Bonham Bros. for irrigation, domestic and stock watering. That all other works or streams which are crossed by or connected with said works, and the boundary, area and kind of culture of lands irrigated, are correctly shown and designated hereon.

Claude E. Hunter
State Water Right Surveyor.

Suscribed and sworn to before me this 12th day of June, 1963.

Martha M. Merle
Notary Public in and for Washoe County, Nevada.

I, Joseph A. Caffrey, being first duly sworn, depose and say that this map, and the survey represented hereon were both made by me, and are truly and correctly as shown hereon.

Joseph A. Caffrey

Typical ditch section
Average ditch grade-0.10%

Scale — 1 in. = 500 ft.

Basis of bearings, B.L.M.

FILED
SEP 23 1963

MAP

TO ACCOMPANY PROOF OF APPROPRIATION FOR IRRIGATION, DOMESTIC & STOCK WATERING BY BONHAM BROTHERS FROM UNDER GROUND.

(5)

78599 78598 78597 72554 02524