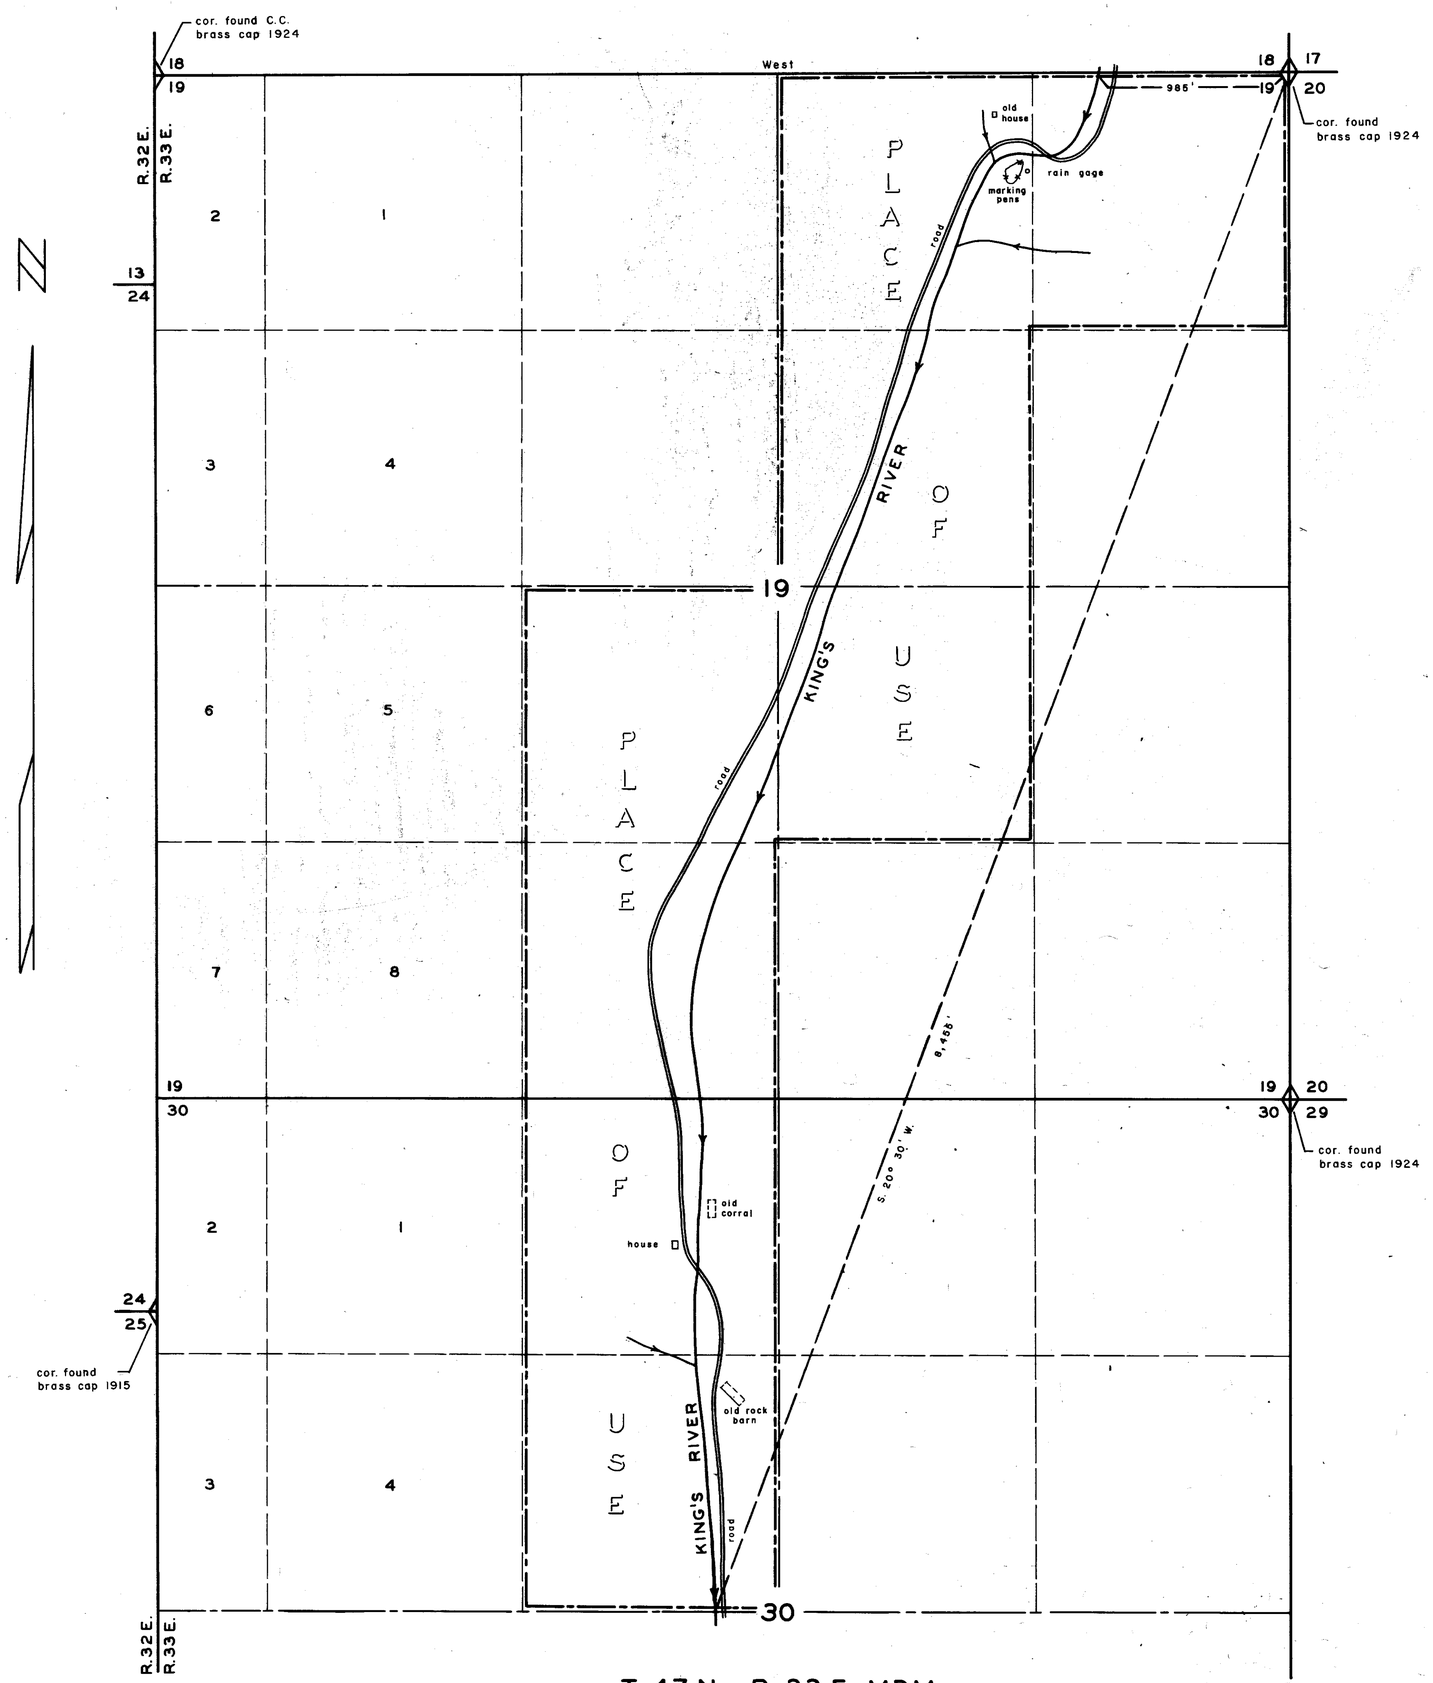

T. 47 N., R. 33 E., MDM.

Bearing reference – North line Section 19, T. 47 N., R. 33 E., MDM from G.L.O. Dependent Resurvey, 1924. West.

STATE OF NEVADA
COUNTY OF HUMBOLDT SS

I, *William J. Newman*, being first duly sworn, depose and say that this map, consisting of one sheet, has been correctly drawn to the designated scale from field notes of a survey made by me on the *29th* day of *July*, 1962; that it truly and correctly represents the location and extent of the works used to divert water from *King's River*, in *Humboldt* County, by *PETE YRUETA* for stockwatering and domestic purposes; that the point of diversion, the location and size of the diverting channel or other conduit, the place and manner of use, and the location and names of all other works or streams which are crossed by or connected with the said works, are fully and correctly designated thereon.

William J. Newman
State Water Right Surveyor No. 285

Subscribed and sworn to before me this 29th day of July, 1963

Dorothy A. Tuck
Notary Public in and for Humboldt County, Nevada.

My commission expires February 23, 1967

SCALE 1 IN. – 400 FT.

500 0 500 1000

FILED
July 30, 1963
STATE ENGINEER'S OFFICE

MAP TO ACCOMPANY
PROOF OF APPROPRIATION
FOR STOCKWATERING
AND DOMESTIC USE
BY PETE YRUETA
FROM KING'S RIVER

Certificate Issued October 12, 1966 No. 385

02525