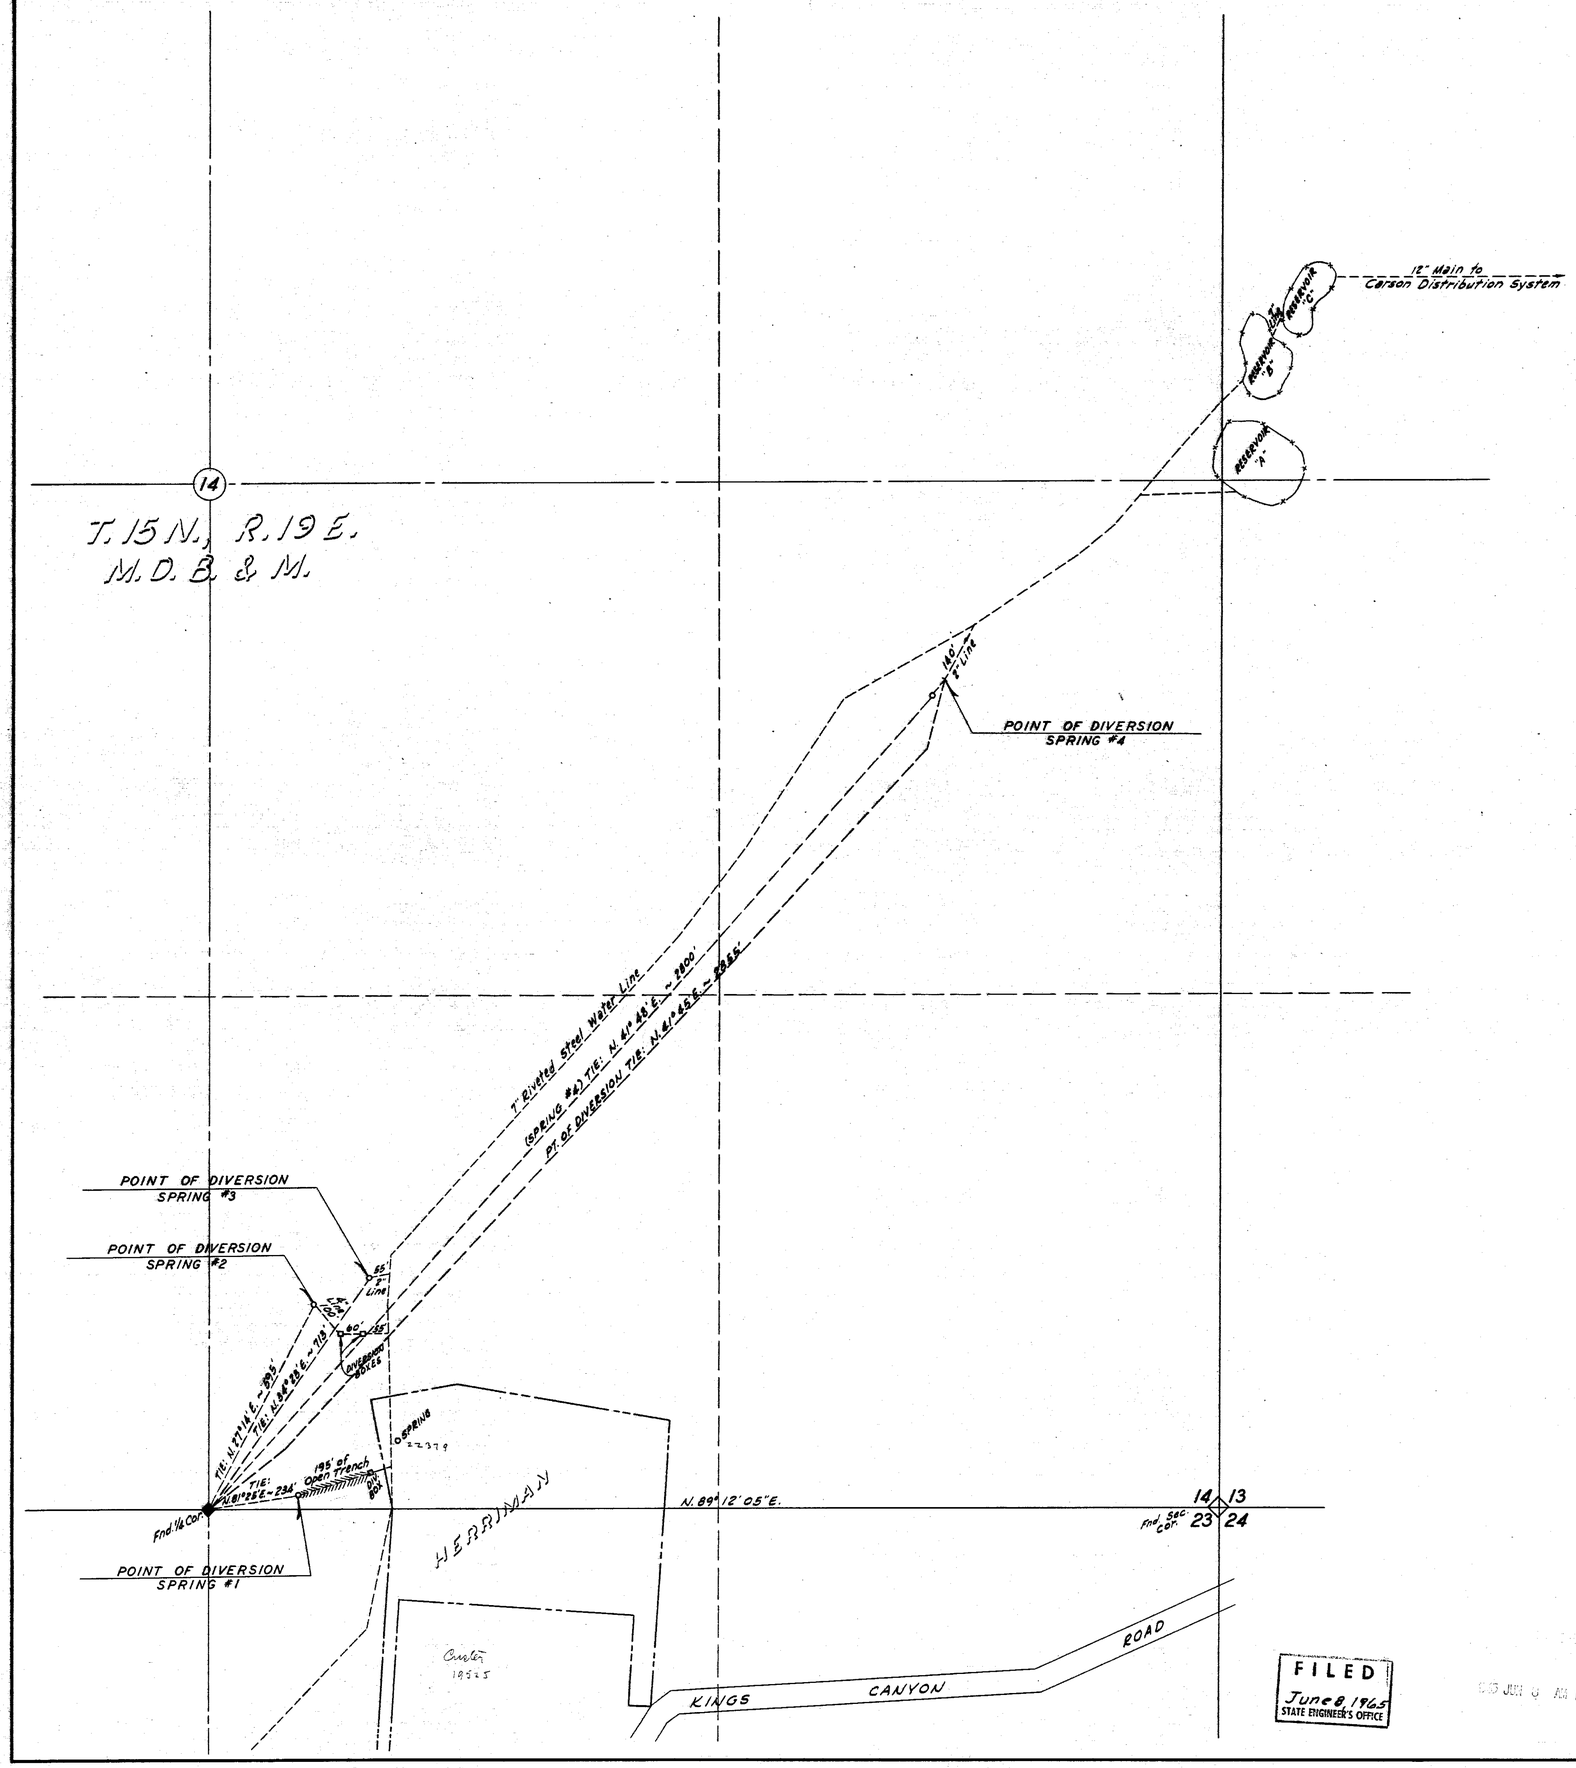

SCALE: 1" = 200'

Basis of Bearings: Map of Survey by Chattin for Carson Water Co. showing the South Line of Sec. 14 as N. 89°12'05"E.

STATE OF NEVADA
COUNTY OF ORMSBY } ss.

I, Eugene C. Sprout, being first duly sworn, depose and say that this map, consisting of two sheets, has been correctly drawn to the designated scale from field notes of a survey made by me between Dec. 10, 1964 and Feb. 19, 1965, that it truly and correctly represents the location and extent of the works used to divert water from unnamed springs in Ormsby County by the Carson Water Company, Inc., for municipal and domestic purposes; and that the present points of diversion and place of use are correctly designated hereon.

EUGENE C. SPROUT
STATE WATER RIGHT SURVEYOR No. 257

Subscribed and sworn to before me this 4TH day of MARCH, 1965.

Ronald D. Byrd
NOTARY PUBLIC IN & FOR WASHOE COUNTY, NEVADA

My commission expires JAN 8, 1966

400 200 0 50 100 200 400

FILED
June 8, 1965
STATE ENGINEER'S OFFICE

65 JUN 9 AM 10 45

MAP
TO ACCOMPANY PROOF OF APPROPRIATION
FOR MUNICIPAL & DOMESTIC PURPOSES
BY THE CARSON WATER CO., INC.
FROM UNNAMED SPRINGS
IN ORMSBY COUNTY, NEVADA

SPROUT ENGINEERS, INC.
950 INDUSTRIAL WAY
SPARKS, NEVADA

FEB. 22, 1965
JOB 8569-64
DEM/LMH

02544

CK. DEM

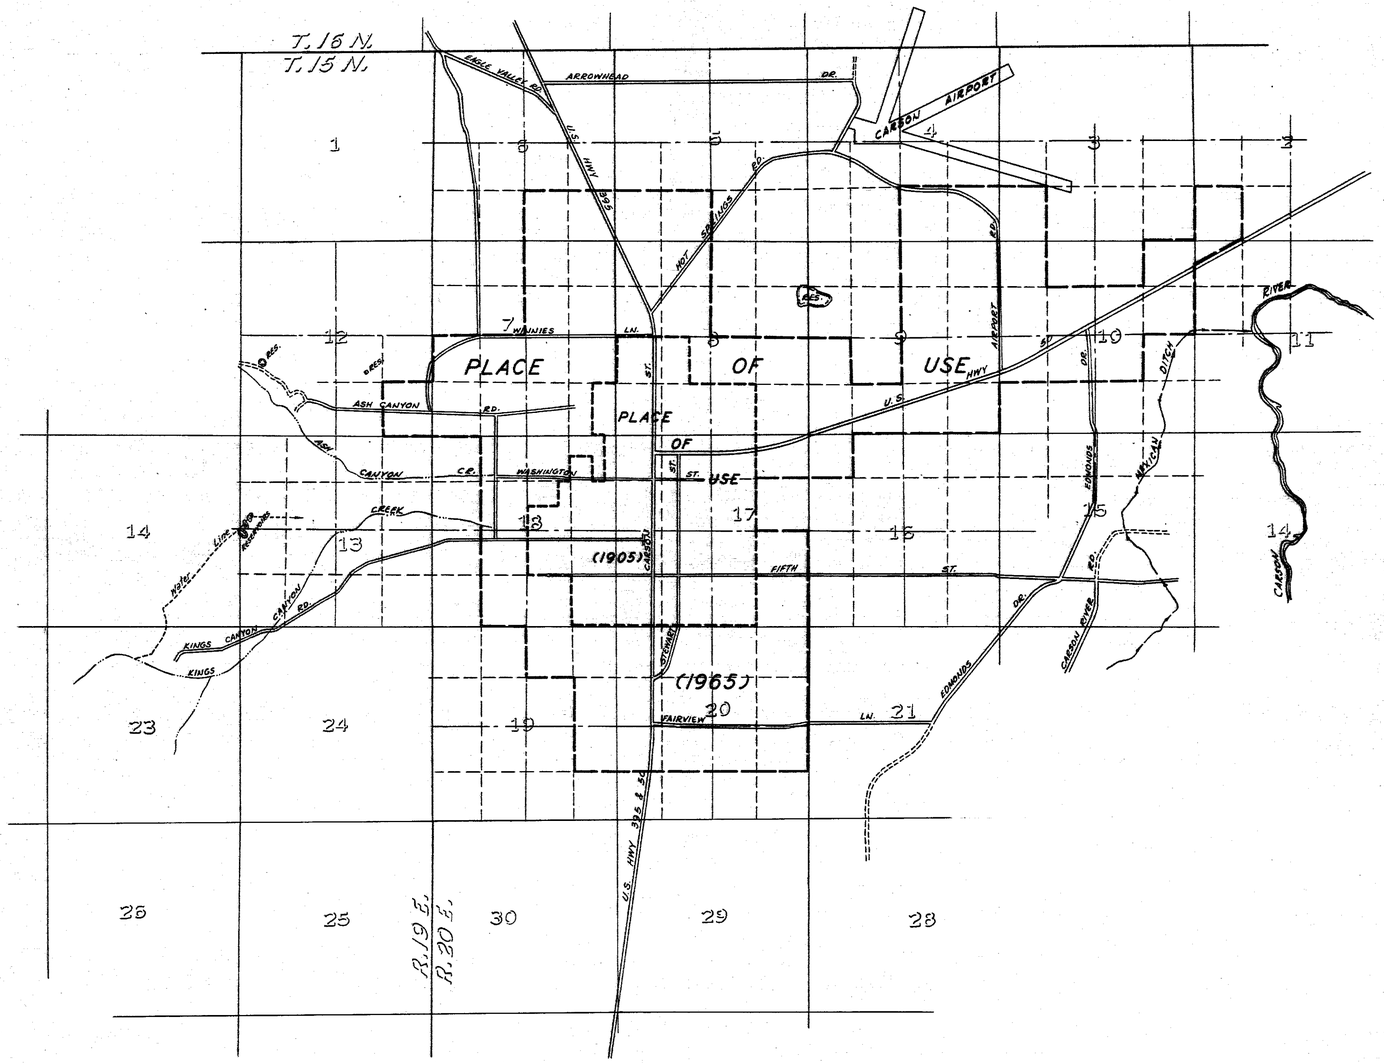

SCALE: 1" = 2000'

4000 2000 0 500 1000 2000 4000

MAP
TO ACCOMPANY PROOF OF APPROPRIATION
FOR MUNICIPAL & DOMESTIC PURPOSES
BY THE CARSON WATER CO., INC.
(S) FROM UNNAMED SPRINGS
IN ORMSBY COUNTY, NEVADA

FILED
June 8 1965
STATE ENGINEER'S OFFICE

1965 JUN 8 AM 10 45

SPROUT ENGINEERS, INC.
950 INDUSTRIAL WAY
SPARKS, NEVADA

FEB. 22, 1965
JOB 8569-64
DEM/LMH

02544