PARTS SECS. 8 & 17, T. 4 N., R. 48 E., M. D. M.,
NYE COUNTY, NEVADA

SEC	SUB.	T.	RANGE	CULTIVATED ACREAGE	TYPE OF CULTURE	DATE OF 1ST CULTURE
8	SE 1/4, SW1/4	4 N.	48 E.	2.27	NATIVE HAY	
8	SE 1/4, SW1/4	4 N	48 E.	0.68	DIV. PASTURE	
8	SW1/4 SE 1/4	4 N	48 E	10.17	NATIVE HAY	
8	SW1/4 SE1/4	4 N	48 E.	21.27	DIV. PASTURE	
8	SE 1/4, SE 1/4	4 N	48 E.	2.35	DIV. PASTURE	
17	NW1/4 NE1/4	4 N	48 E	1.15	DIV. PASTURE	

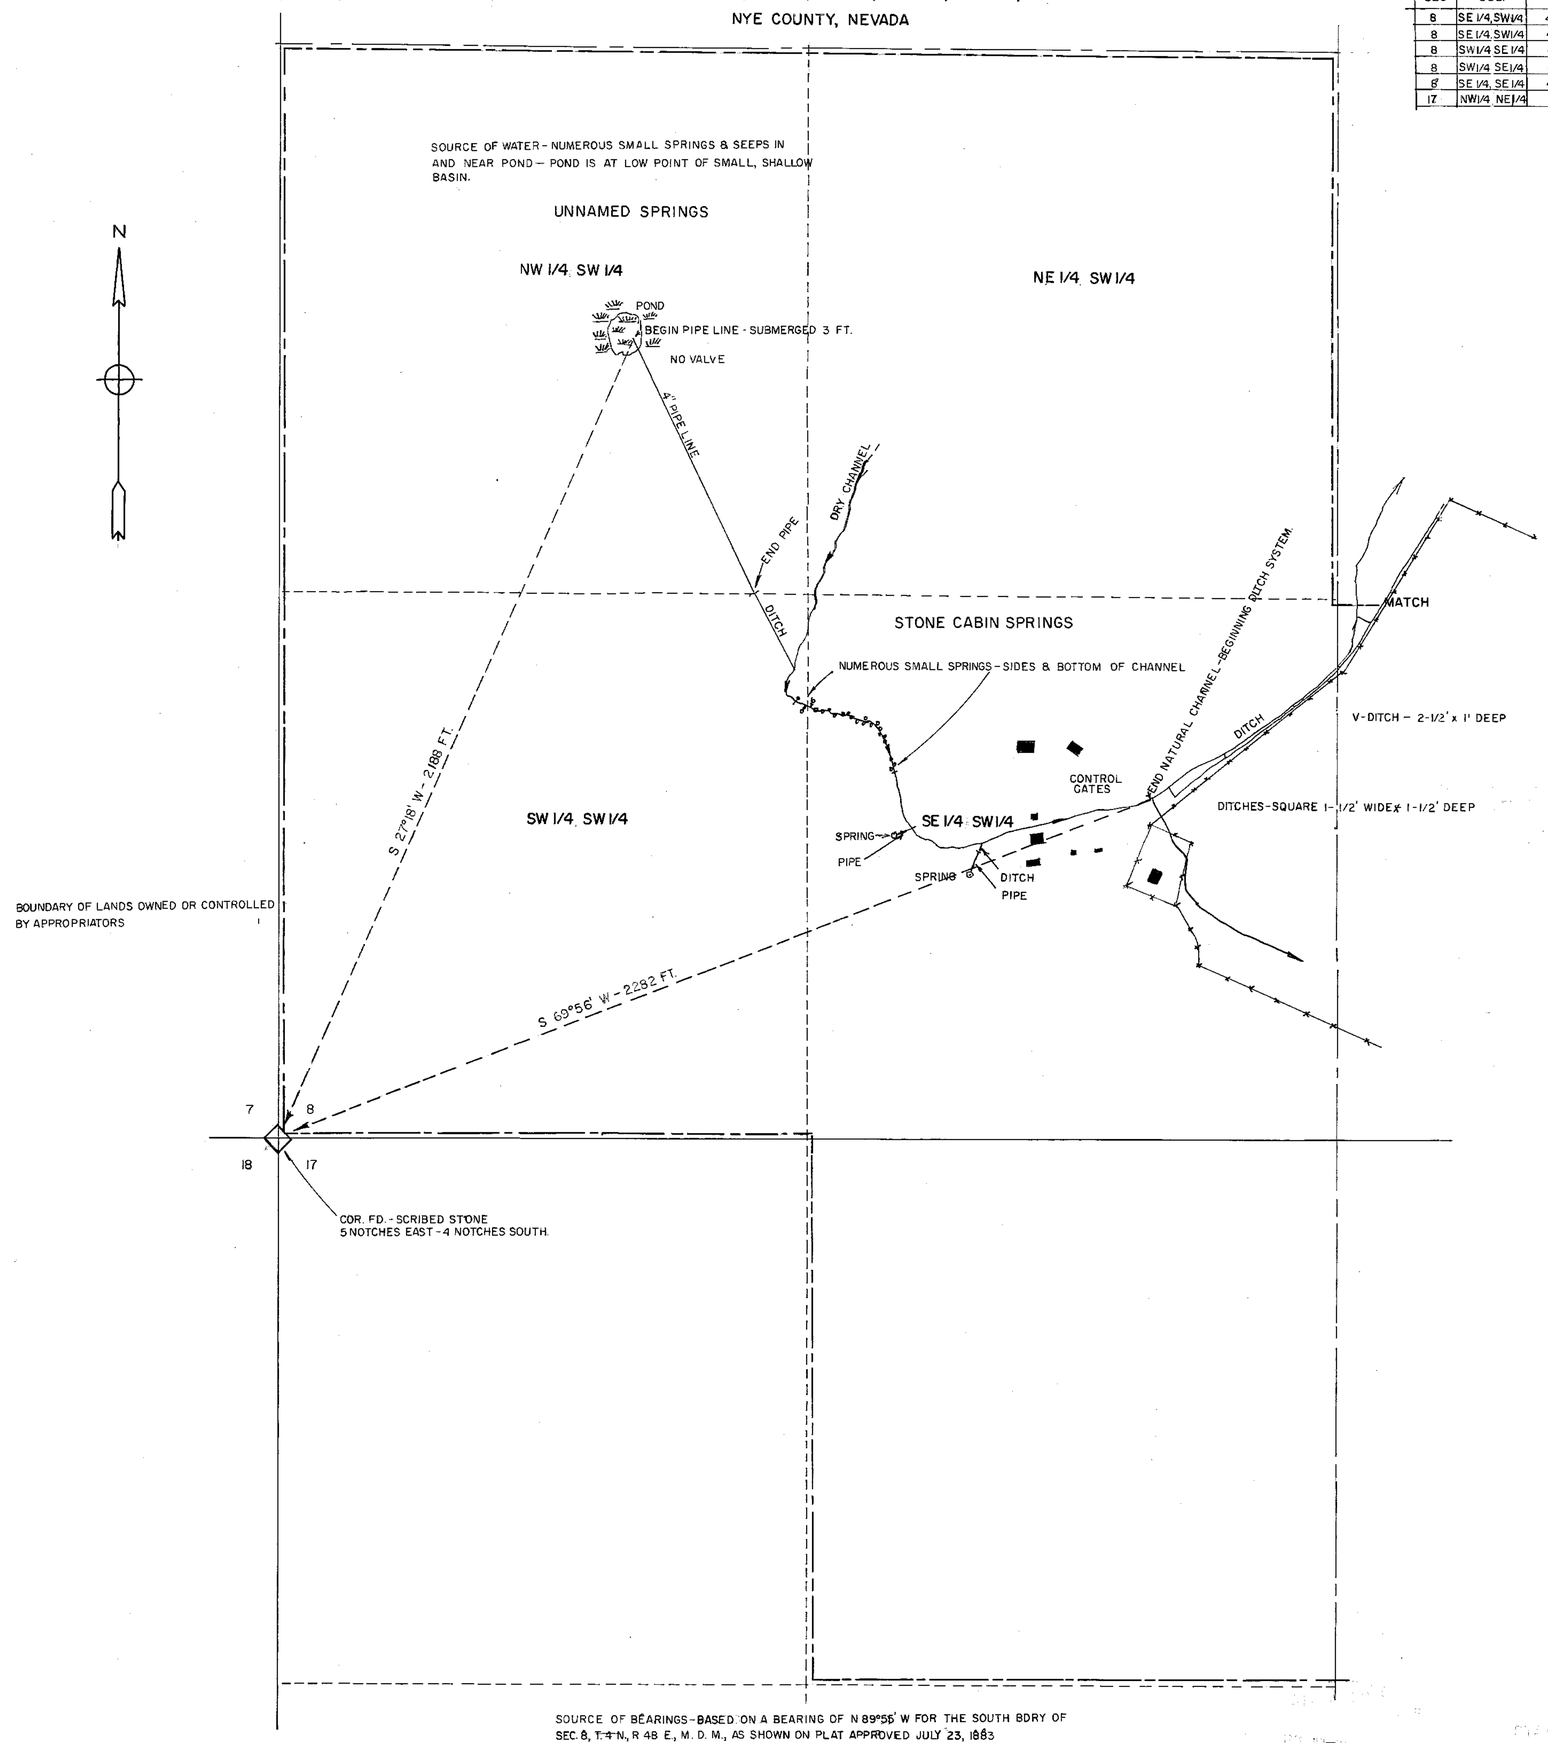

SOURCE OF BEARINGS - BASED ON A BEARING OF N 89°55' W FOR THE SOUTH BDRY OF SEC. 8, T. 4 N., R 48 E., M. D. M., AS SHOWN ON PLAT APPROVED JULY 23, 1883

STATE OF NEVADA
COUNTY OF NYE SS

I, James C. Perkins, Jr, being first duly sworn, depose and say that this map, consisting of two sheets, numbered from one to two, consecutively, is correctly drawn to the designated scale from the field notes of a survey made by me between the 9th day of MAY and the 20th day of MAY, 1966; that it truly and correctly represents the location and extent of the works used to divert water from UNNAMED SRINGS and from STONE CABIN SPRINGS in NYE COUNTY, by JOE CLIFFORD, SR., and ALBINA CLIFFORD, for IRRIGATION, STOCKWATERING & DOMESTIC purposes. That all other works or streams which are crossed by or connected with said works, and the boundary, area and kind of culture of lands irrigated, are fully and correctly designated hereon.

James C. Perkins, Jr.
State Water Right Surveyor, No. 311

Subscribed and sworn to before me this 7th day of July 1966.

Notary Public in and for Nye County, Nevada

EMERSON F. TITLOW
Notary Public—State of Nevada
Nye County
My Commission Expires April 6, 1969

SCALE: 1 IN. = 200 FT.

200 100 0 200 400 600 800

NOTE - SOURCES SHOWN ON SHEET NO. 1
CULTURE SHOWN ON SHEET NO. 2

MAP TO ACCOMPANY
PROOF OF APPROPRIATION OF WATER
BY
JOE CLIFFORD, SR. & ALBINA CLIFFORD
FOR
IRRIGATION, STOCKWATERING & DOMESTIC
FROM UNNAMED SPRINGS &
STONE CABIN SPRINGS, NYE COUNTY

V10783 V10782 02559 02552 FILE UNDER

PARTS SECS. 8 & 17, T. 4 N., R. 48 E., M. D. M.
NYE COUNTY, NEVADA

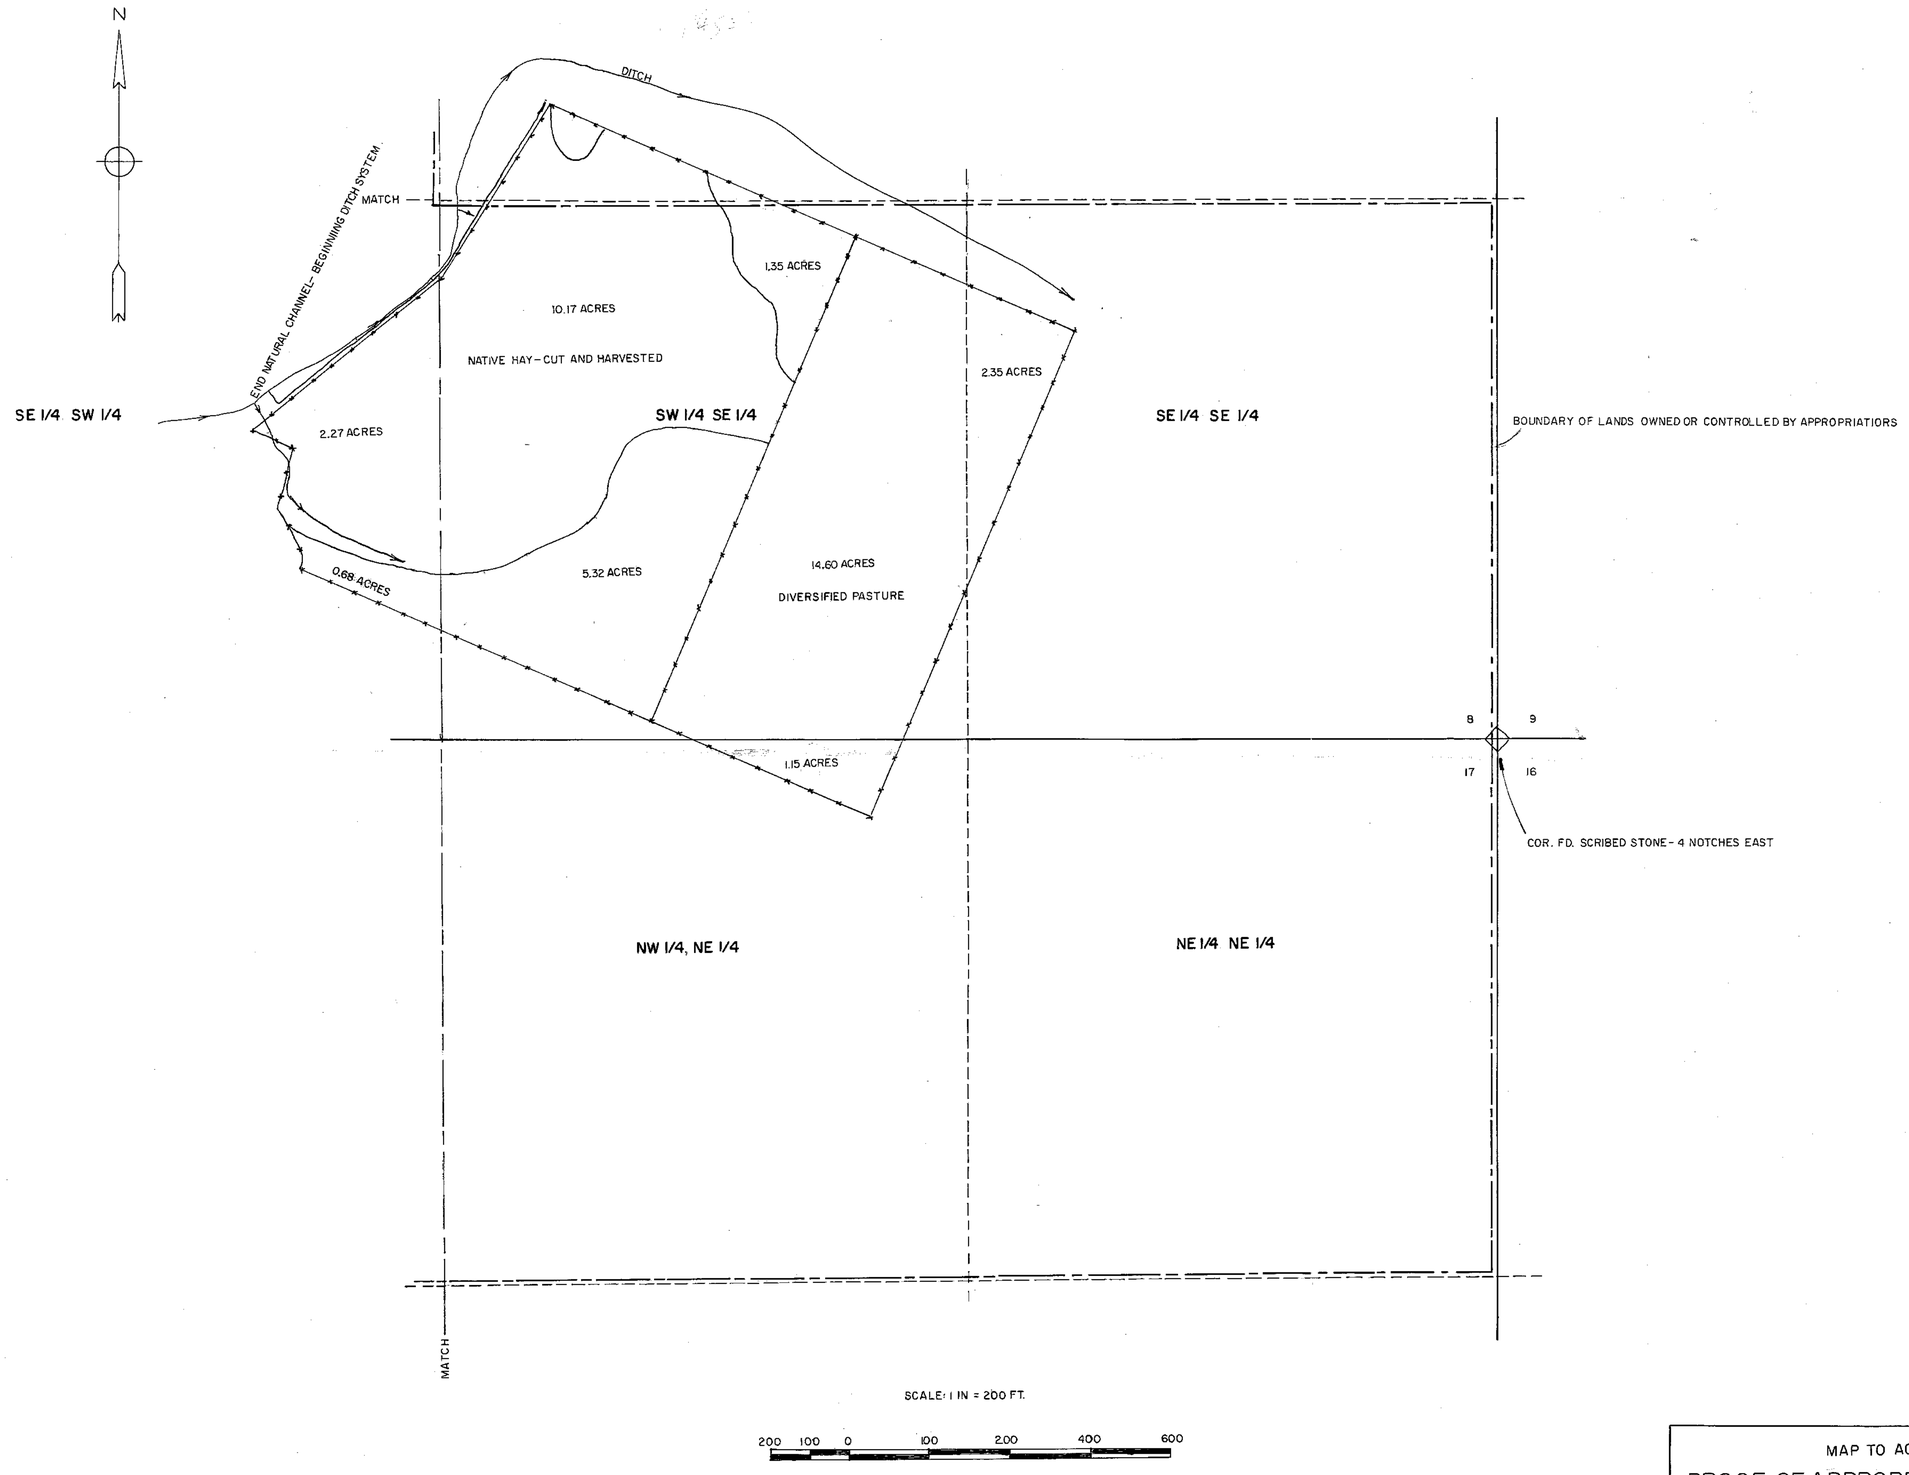

MAP TO ACCOMPANY
PROOF OF APPROPRIATION OF WATER
BY
JOE CLIFFORD, SR., & ALBINA CLIFFORD
FOR
IRRIGATION, STOCKWATERING & DOMESTIC
FROM UNNAMED SPRINGS &
STONE CABIN SPRINGS, NYE COUNTY

02559 02552