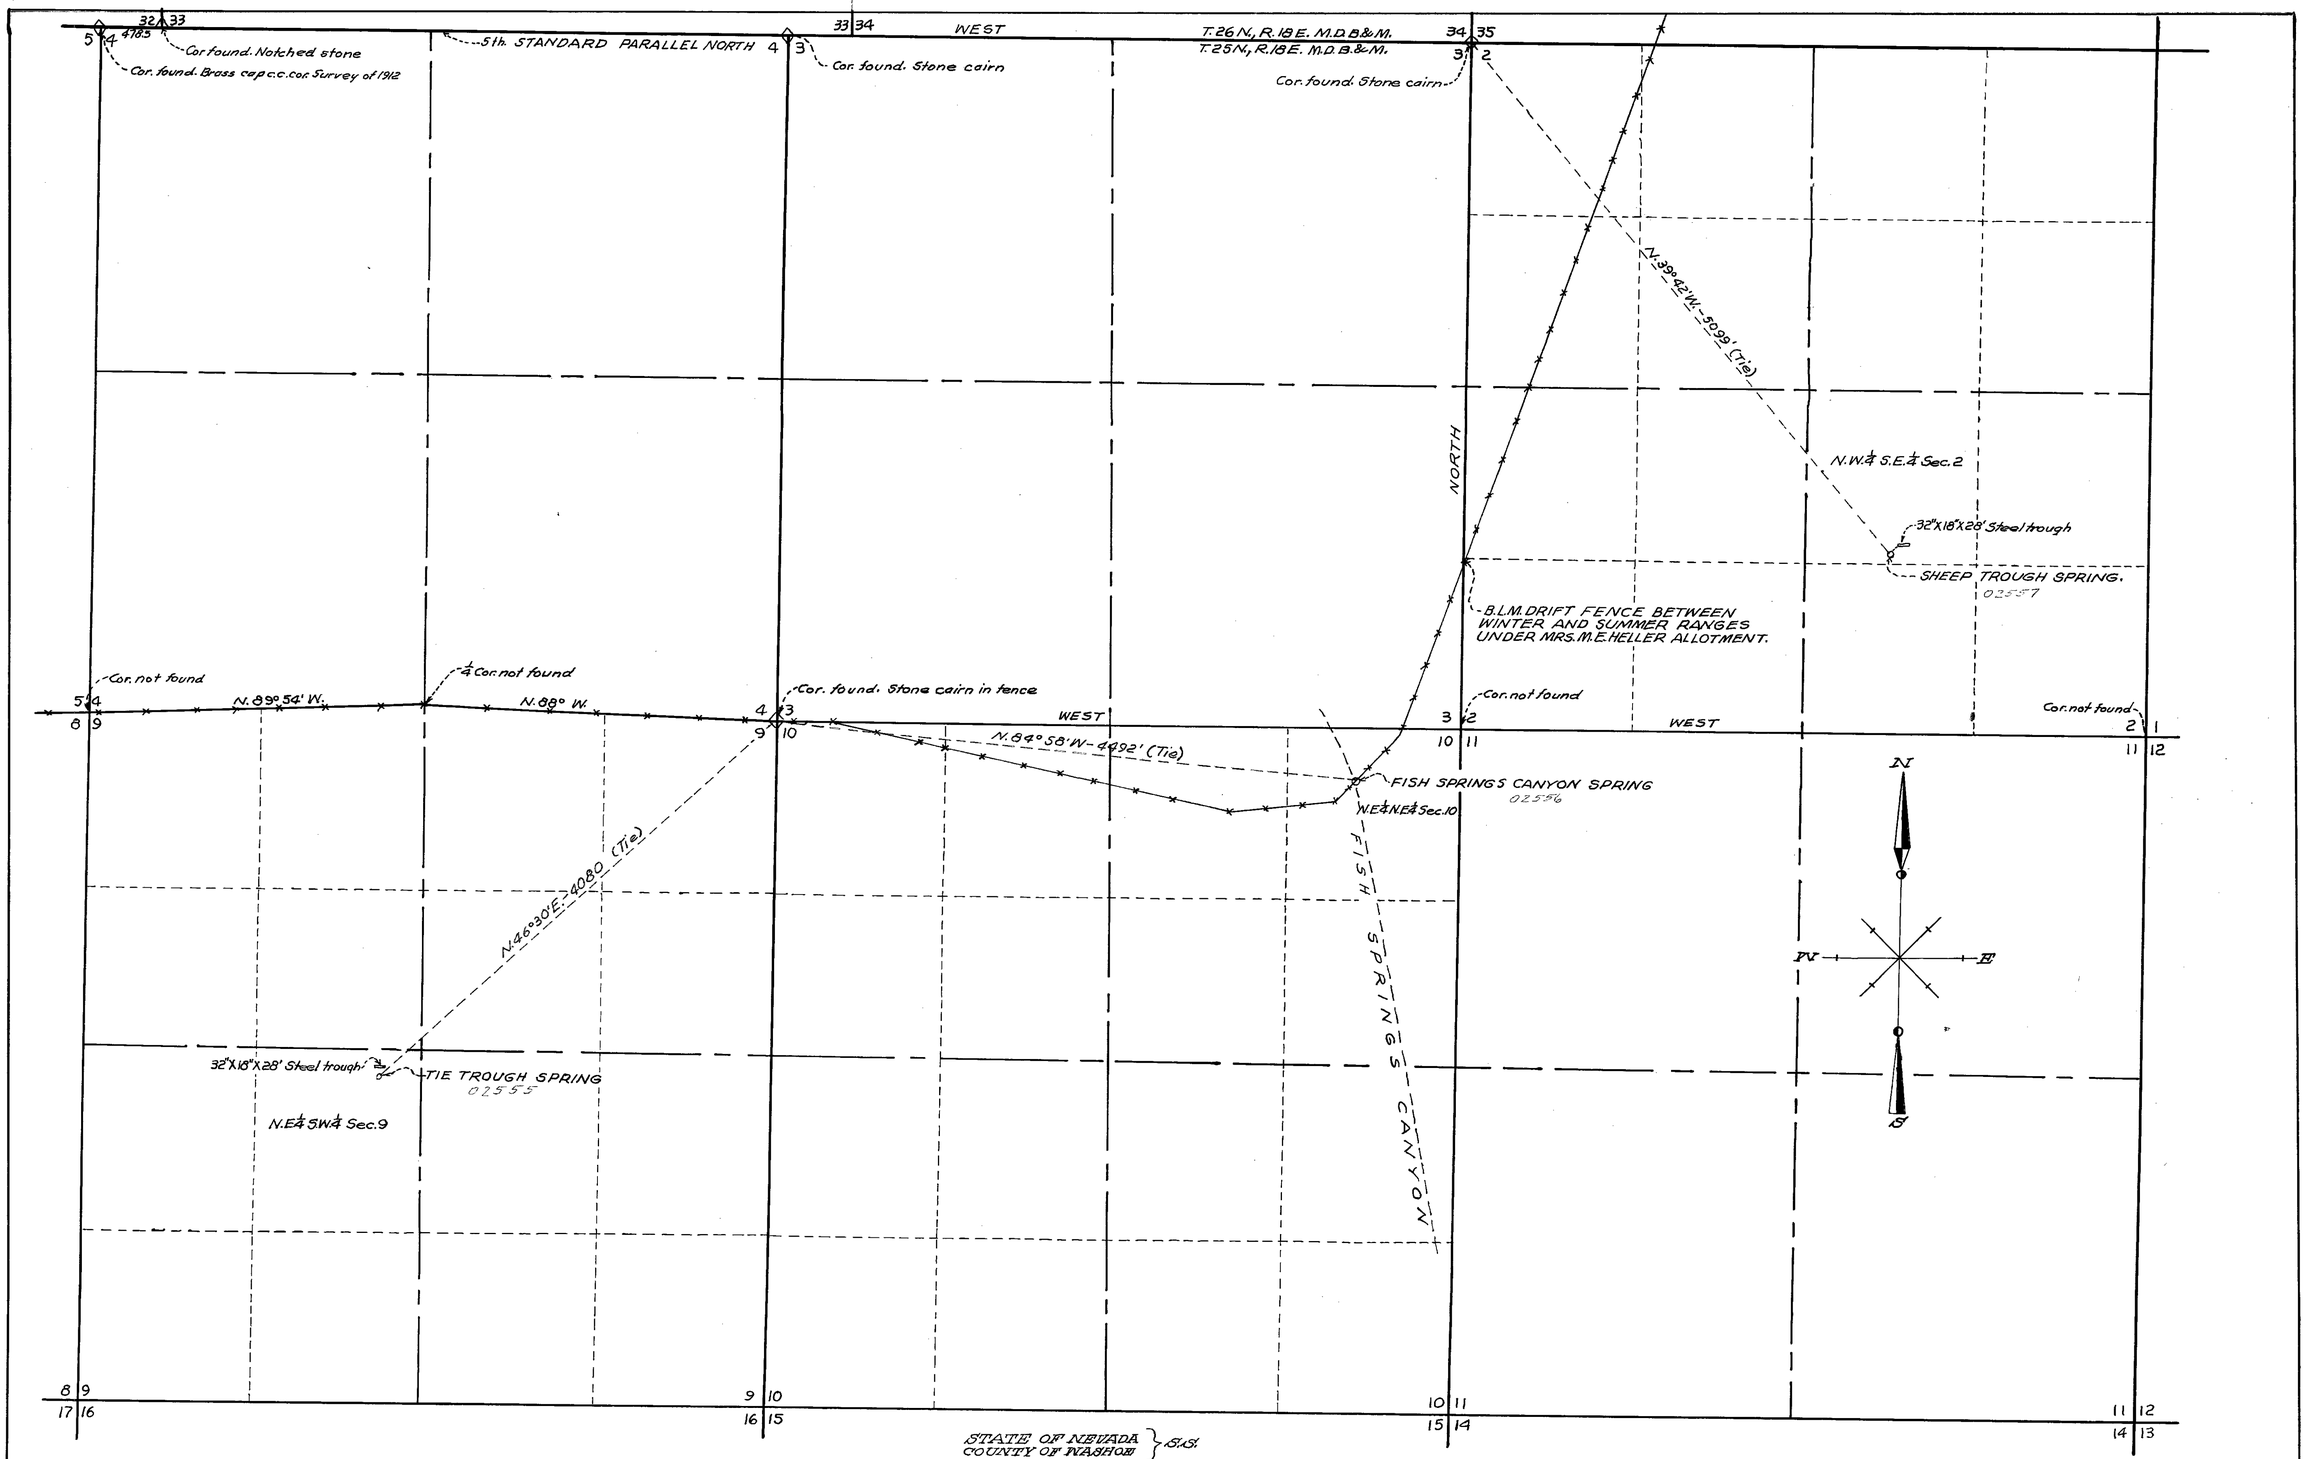

STATE OF NEVADA }
COUNTY OF WASHOE } S.S.

I, Thos. J. Welsh, being first duly sworn, depose and say that this map, consisting of one sheet has been correctly drawn to the designated scale from field notes of a survey made under my supervision and direction between the 10th day of April and the 16th day of April, 1966; that it truly and correctly represents the location and extent of the works used to divert water from underground, in Washoe County, by Mrs. M.E. Heller for stock watering purposes. That the point of diversion, the location and size of the diverting conduit, the place and manner of use, and the location and names of all other works or streams which are crossed by or connected with the said works, are fully and correctly designated thereon.

Thos. J. Welsh
State Water Right Surveyor. No 317

Subscribed and sworn to before me this 28 day of APRIL 1966.

Giovanna B. Seguin
Notary Public in and for Washoe County, Nevada.
My Commission expires January 11 - 1969

GIOVANNA B. SEGUIN
Notary Public — State of Nevada
Washoe County
My Commission Expires: Jan. 11, 1969

Note:
Bearings by def. angle from Sec. line bearings from B.L.M. Twin Sps. plats. Measurements by Stadia.

SCALE - 1 In. = 600 Ft.

FILED
May 4, 1966
STATE ENGINEER'S OFFICE

MAP
TO ACCOMPANY PROOF OF
APPROPRIATION FOR STOCK
WATERING BY MRS. M.E. HELLER
FROM UNDERGROUND

File under 02555, 02556, 02557