Section	Sub-Div.	Town-ship	Range	Cult. Acres	Descripl.	Date of First Cultivation
27	NE¼NW¼	30N	34E	1.68	Pasture	M. P.
"	" "	"	"	0.61	Garden	Harvest
"	" "	"	"	0.09	Grass & Orchard	
"	NW¼NE¼	"	"	0.68	"	Harvest
Total				2.[illegible]		

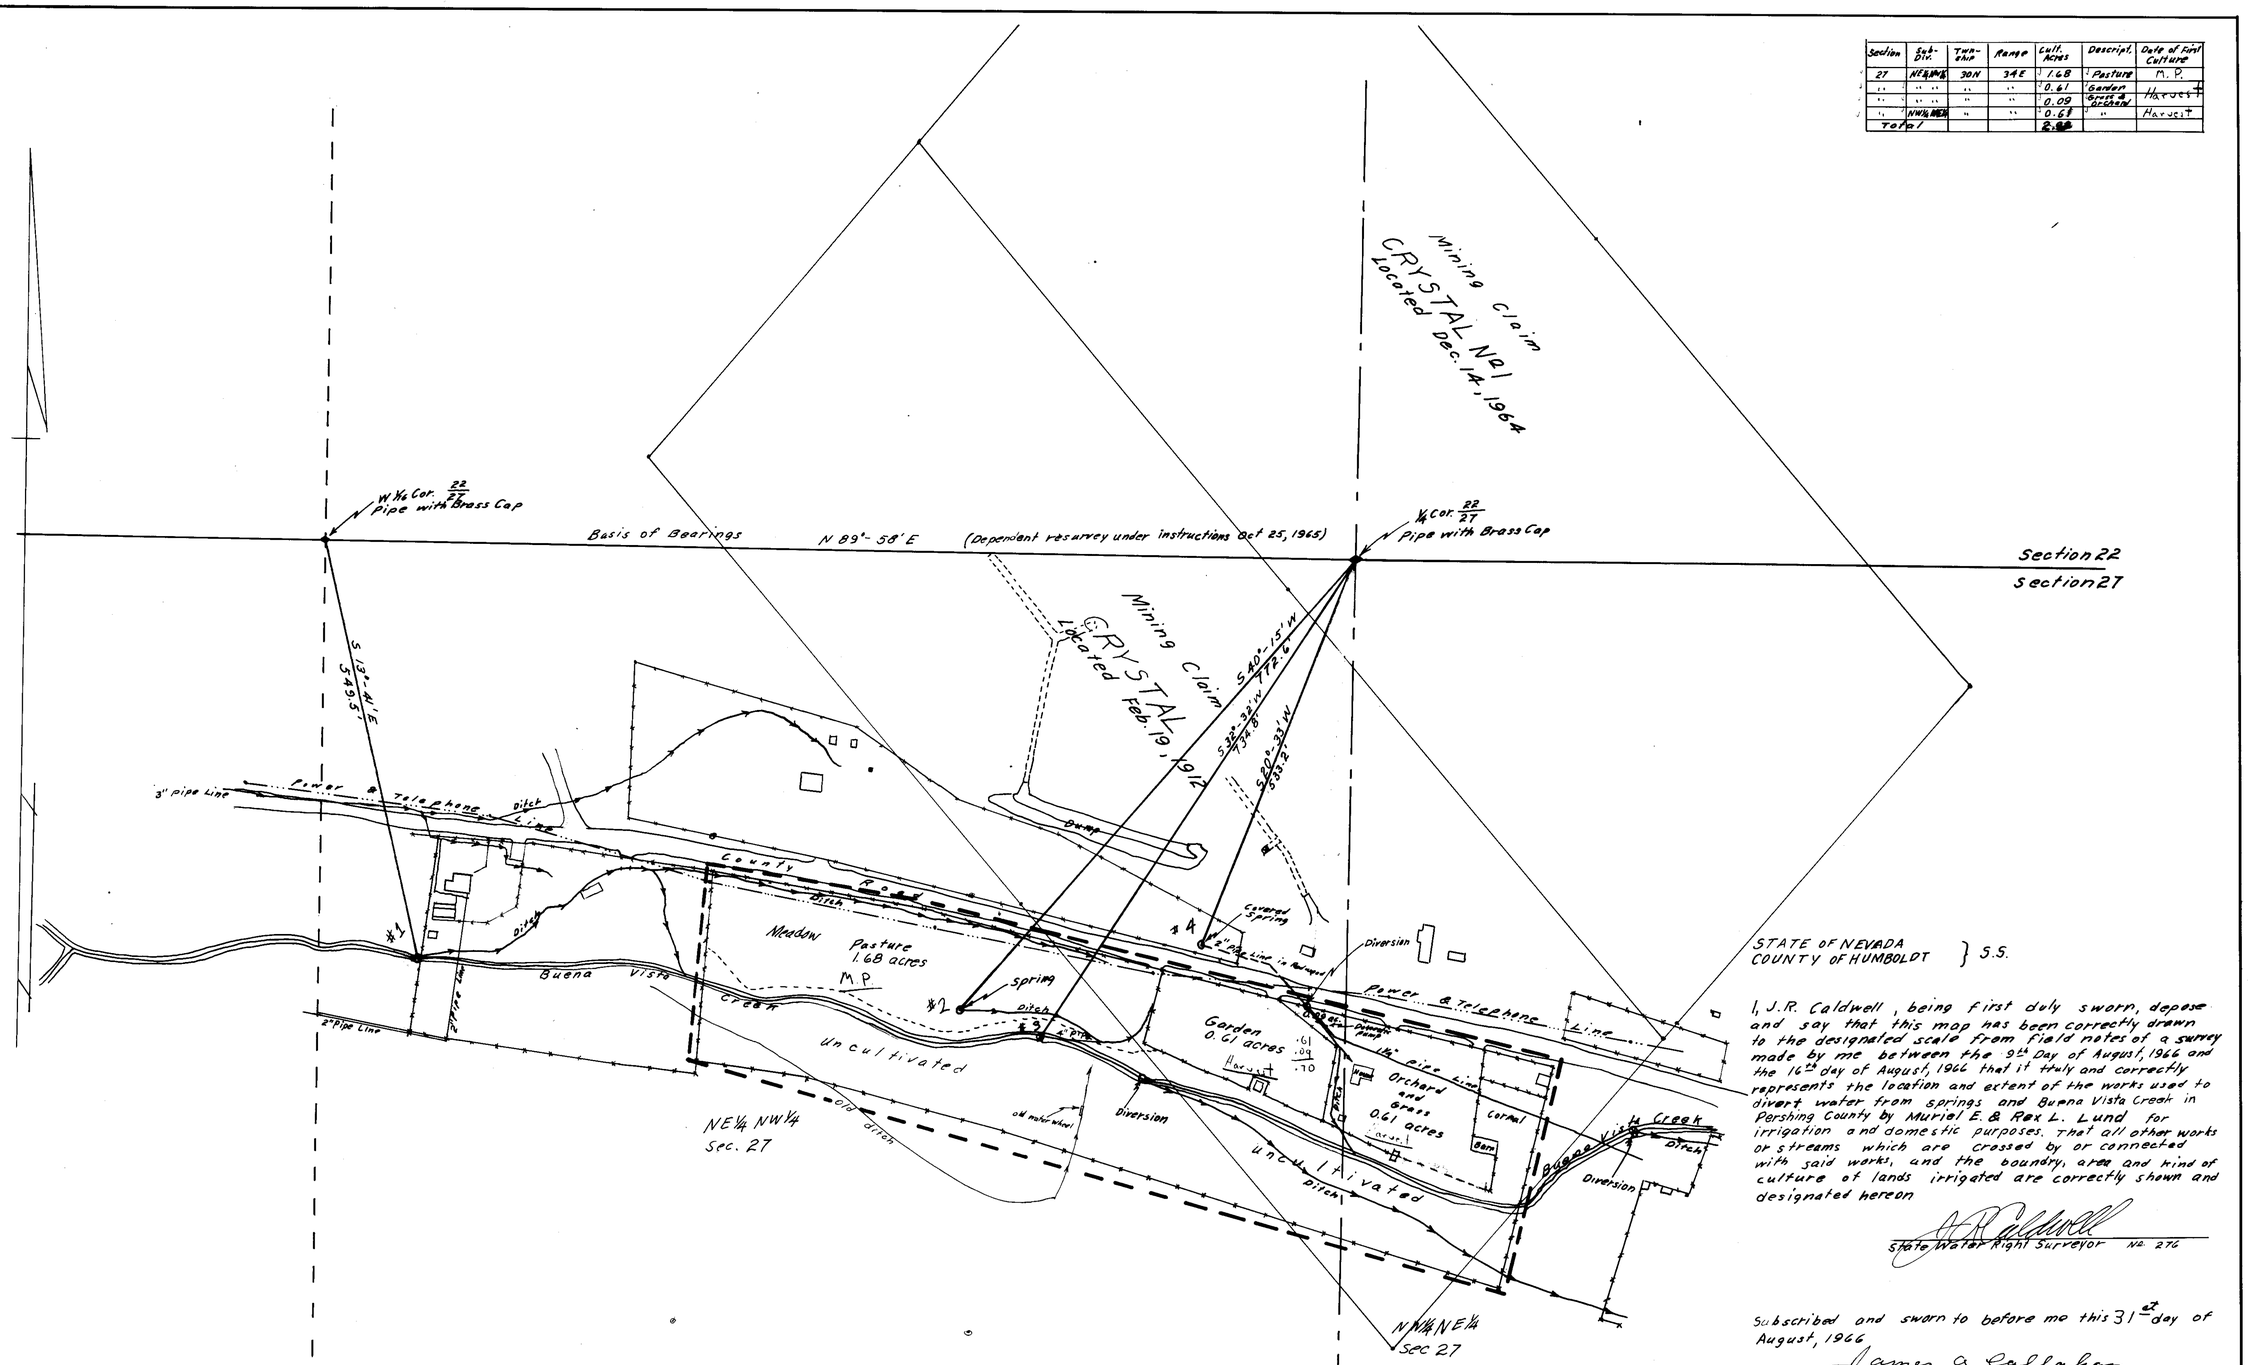

STATE OF NEVADA
COUNTY OF HUMBOLDT } S.S.

I, J.R. Caldwell, being first duly sworn, depose and say that this map has been correctly drawn to the designated scale from field notes of a survey made by me between the 9th Day of August, 1966 and the 16th day of August, 1966 that it truly and correctly represents the location and extent of the works used to divert water from springs and Buena Vista Creek in Pershing County by Muriel E. & Rex L. Lund for irrigation and domestic purposes. That all other works or streams which are crossed by or connected with said works, and the boundry, area and kind of culture of lands irrigated are correctly shown and designated hereon

J.R. Caldwell
State Water Right Surveyor No. 276

Subscribed and sworn to before me this 31st day of August, 1966

James A. Callahan
Notary Public in and for Humboldt County, Nevada

My Commission Expires February 28, 1967

JAMES A. CALLAHAN
Notary Public - State of Nevada
Humboldt County
My Commission Expires Feb. 28, 1967

Scale 1" = 100'

100 0 100 200 300 400

PROOF NO. 02572 CERTIFICATE NO. 430 ISSUED 9-22-71

FILED
Sept. 14, 1966
STATE ENGINEER'S OFFICE

MAP
TO ACCOMPANY PROOF OF ~~APPROPRIATION~~

for: Irrigation & Domestic Purposes

by: Muriel E. & Rex L. Lund

from: Springs and Buena Vista Creek
Pershing County, Nevada

02572