Section	Sub-div.	Town-ship	Range	Cult. Acres	Descrip.	Date of Culture
26	NW¼ NW¼	30N	34E	1.74	Hay	Harvest
"	SW¼ NW¼	"	"	2.05	"	Harvest
"	NE¼ NW¼	"	"	[illegible]	"	Harvest
"	SE¼ NW¼	"	"	1.89		Harvest
"	Total			6.89	"	

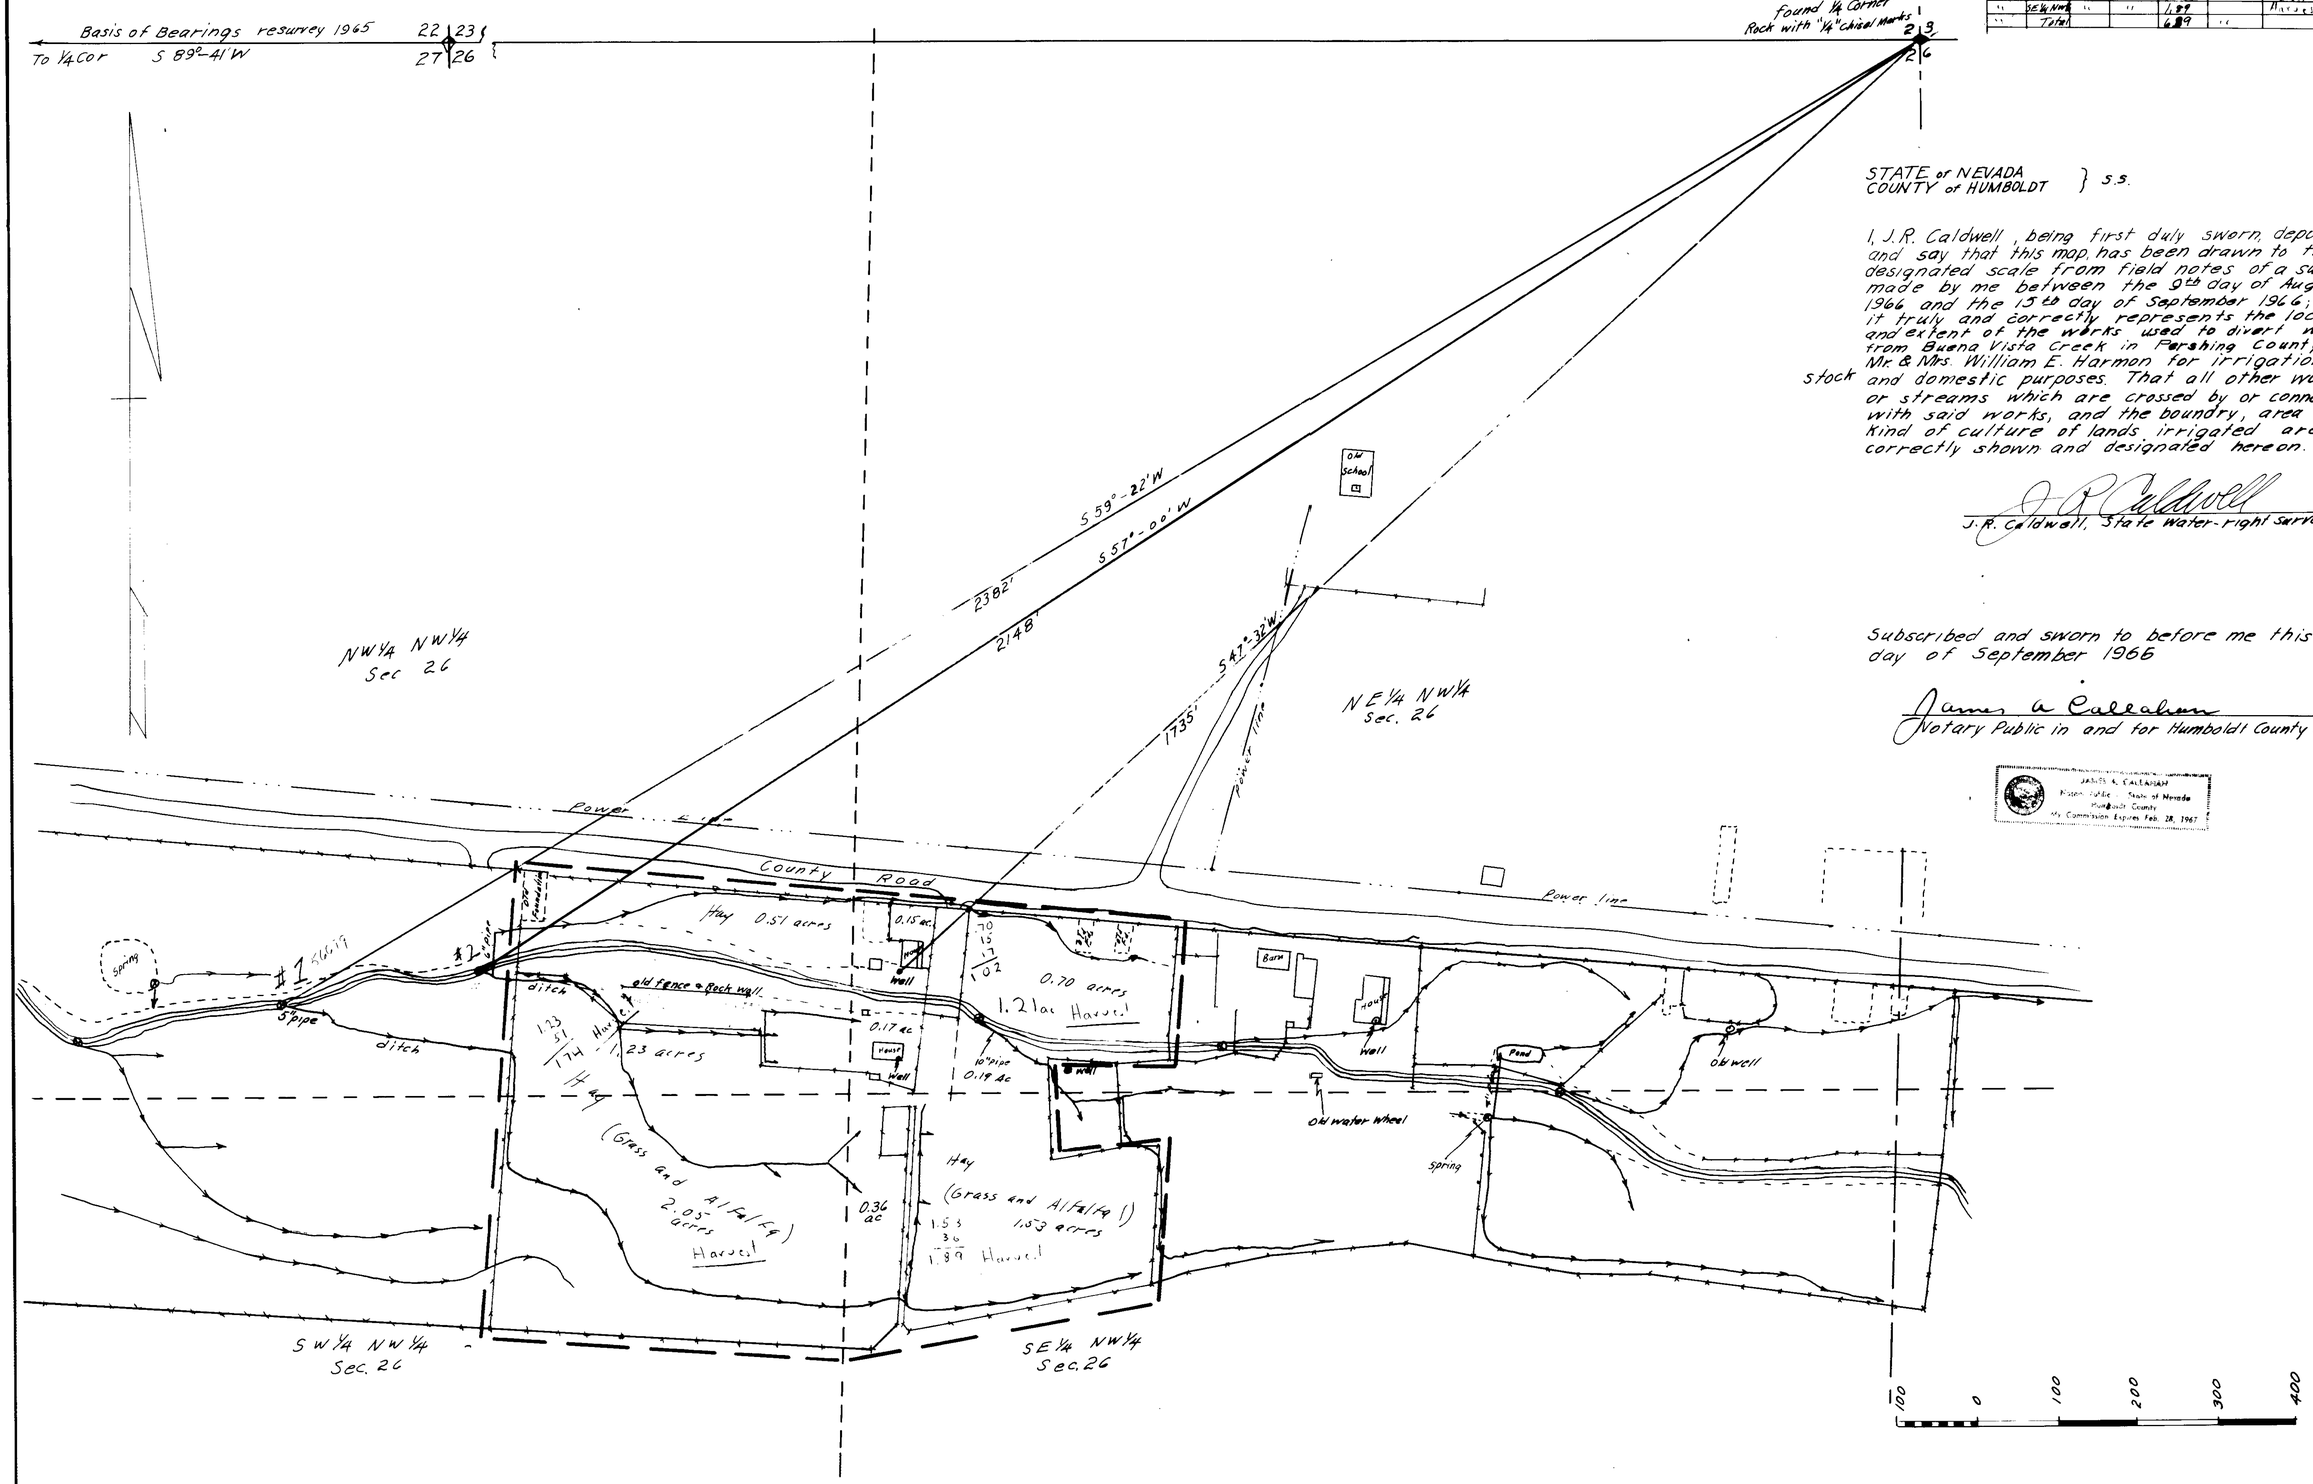

STATE of NEVADA
COUNTY of HUMBOLDT } S.S.

I, J.R. Caldwell, being first duly sworn, depose and say that this map has been drawn to the designated scale from field notes of a survey made by me between the 9th day of August 1966 and the 13th day of September 1966; that it truly and correctly represents the location and extent of the works used to divert water from Buena Vista Creek in Pershing County by Mr & Mrs. William E. Harmon for irrigation and domestic purposes. That all other works or streams which are crossed by or connected with said works, and the boundry, area and kind of culture of lands irrigated are correctly shown and designated hereon.

stock

J.R. Caldwell
J.R. Caldwell, State Water-right surveyor

Subscribed and sworn to before me this 27th day of September 1966

James A. Callahan
Notary Public in and for Humboldt County Nevada

JAMES A. CALLAHAN
Notary Public State of Nevada
Humboldt County
My Commission Expires Feb. 28, 1967

PROOF NO. 02573 CERTIFICATE NO. 434 ISSUED 9-22-71

56699 CERTIFICATE NO. 16553 ISSUED 8-4-05

FILED
Sept. 28, 1966

MAP
TO ACCOMPANY PROOF OF APPROPRIATION

for: Irrigation & Domestic & stock Purposes

by: Mr. & Mrs. William E. Harmon

from: Underground, Springs & Buena Vista Creek, in Pershing County

PROOF NO.

56699 52309 02573