SECTION	SUBDIVISION	TOWNSHIP	RANGE	CULTIVATED ACREAGE	DESCRIPTION OF CULTURE	DATE OF FIRST CULTURE
27	NW 1/4 NW 1/4	30 N.	34 E.	1.203 Acs.	PASTURE	1865 M.P.
27	NW 1/4 NW 1/4	30 N.	34 E.	0.363 Acs.	ORCHARD	1865 Harvest
27	NE 1/4 NW 1/4	30 N.	34 E.	0.490 Acs.	PASTURE	1892 M.P.
27	NE 1/4 NW 1/4	30 N.	34 E.	0.138 Acs.	ORCHARD	1865 Harvest
27	NW 1/4 NW 1/4	30 N.	34 E.	0.644 Acs.	OLD PASTURE	1865 M.P.
		TOTAL ACREAGE		2.838 Acs.		

STATE OF NEVADA
County of Washoe } ss.

I, Claude E. Hunter, being first duly sworn, depose and say that this map, consisting of one sheet, has been correctly drawn to the designated scale from field notes of a survey made under my supervision and direction between the 16 th and 20 th days of November, 1966 that it truly and correctly represents the proposed location and extent of the works used to divert water from Unionville Creek (Buena Vista Creek) in Pershing County, by

MARGARET F. and ROBERT H. TREGO

for irrigation purposes. That the proposed point of diversion, the approximate location and size of the diverting channel, all reservoirs or basins, the location and names of all other works which will cross or connect with the proposed works, and the boundary of all lands, showing by 40-acre subdivisions the areas proposed to be irrigated, are fully and correctly designated thereon.

Claude E. Hunter
State Water Right Surveyor

Subscribed and sworn to before me this 18 day of December 1966

Helen C. Judd
Notary Public in and for Washoe County, Nevada

My commission expires Nov 2, 1967

HELEN C. JUDD
NOTARY PUBLIC, STATE OF NEVADA
WASHOE COUNTY
My Commission Expires Nov. 2, 1967

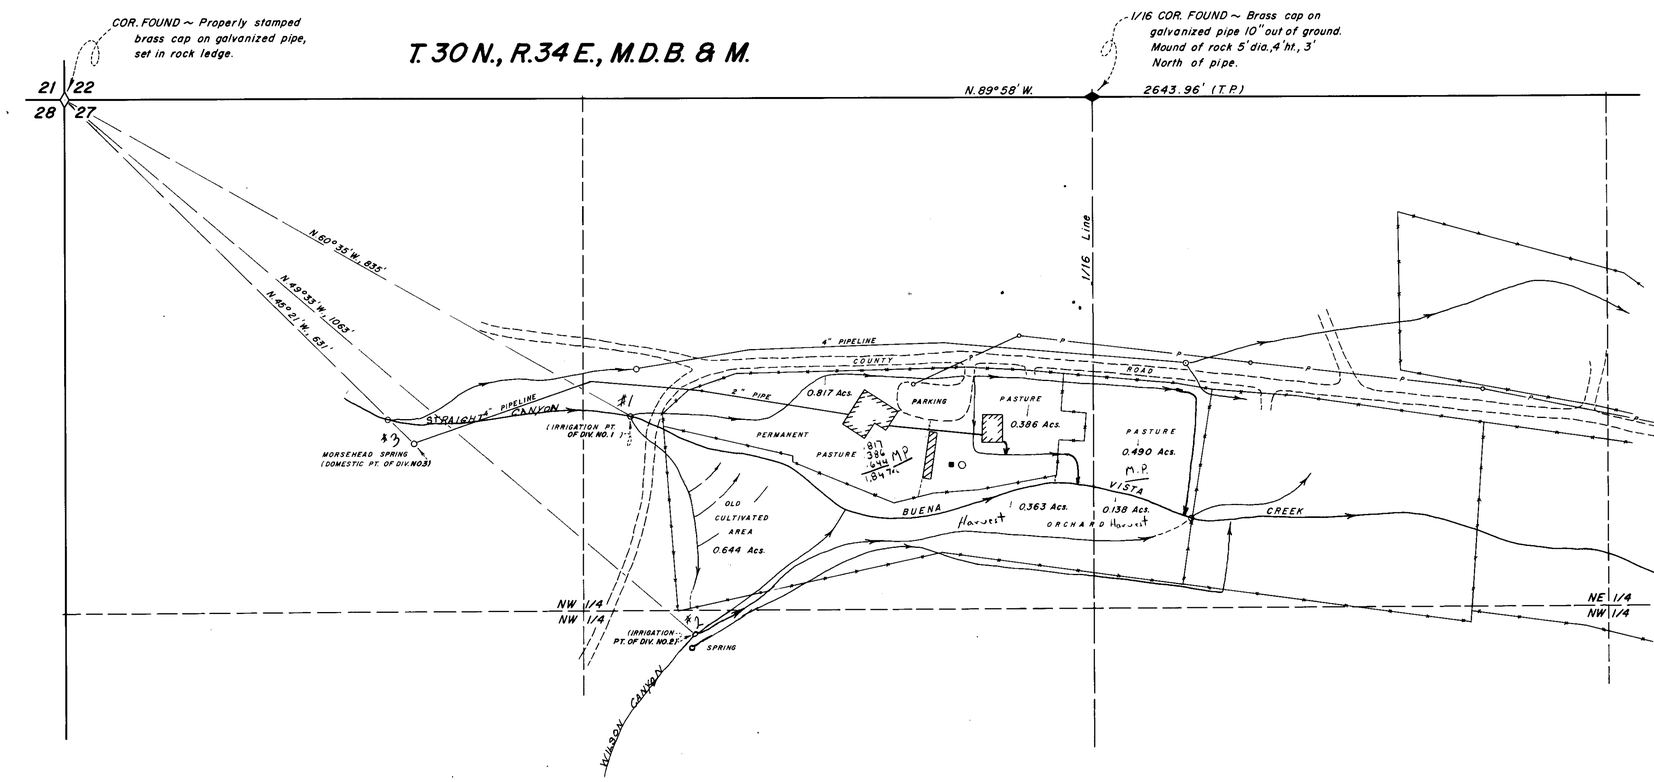

N

0 100 200 300 400
Scale ~ 1" = 100'

PROOF NO. 02588 CERTIFICATE NO. 427 ISSUED 9-22-71

FILED
Dec. 28 1966
STATE ENGINEER'S OFFICE

R. W. MILLARD & ASSOC., INC.		
DATE	DESCRIPTION	
FIELD RWM	DESIGN	DR'G. No.
DETAIL RAB-RWM	TRACING RAB	FILE No.
CALC.	CHECK	Dec., 1966
COMP.	APPROVED	

MAP TO ACCOMPANY
PROOF OF APPROPRIATION
FOR IRRIGATION & DOMESTIC
BY MARGARET F. & ROBERT H. TREGO
FROM UNIONVILLE CREEK (BUENA VISTA CREEK)

REGISTERED ENGINEERS R. W. MILLARD & ASSOC., INC. LAND SURVEYORS
ELY & ELKO, NEVADA

02588