Section	Sub-div	Twn ship	Range	Cult. Acres	Descrip	Date of 1st Culture
22	NW¼ SW¼	30N	35E	~~33.65~~	Old Alfalfa	
"	" "	"	25.10	~~1.55~~	Present Domestic	
"	SW¼ NW¼		7.52	~~9.08~~	Old Cultivation	
		Total		44.78		

Note: Old point of diversion of waters from Buena Vista Creek indeterminate.

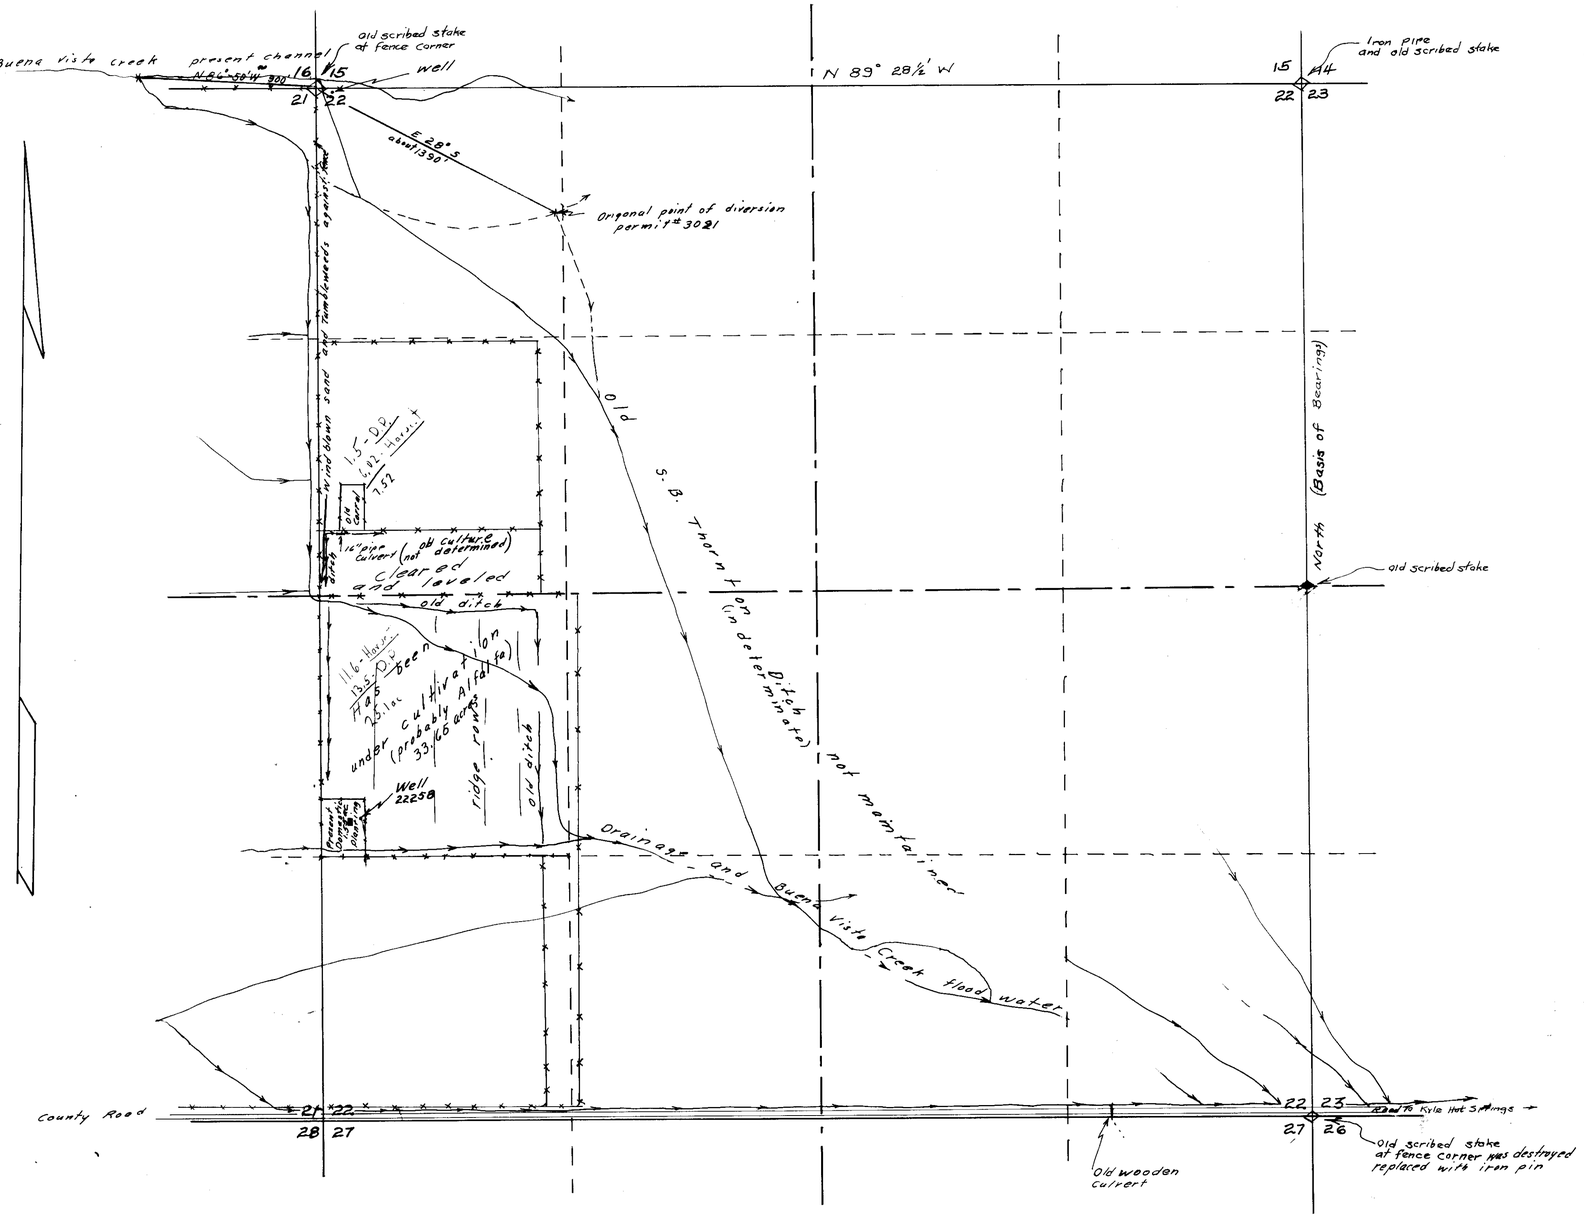

STATE OF NEVADA }
COUNTY OF HUMBOLDT } ss

I, J. R. Caldwell, being first duly sworn depose and say that this map has been correctly drawn to the designated scale from field notes of a survey made by me on the 8th day of October, 1966, that it truly and correctly represents the location and extent of the works used to divert water from Buena Vista Creek source, in Pershing County, Nevada, by Charles R. Foord and Aldona Lucas Foord, for irrigation and domestic purposes. That the points of diversion, the location and names of all other works which will cross or connect with the works used to divert water, and the boundary of all lands showing by 40-acre subdivisions the areas and culture irrigated are fully and correctly designated thereon.

J. R. Caldwell
State Water Right Surveyor # 276

Subscribed and sworn to before me this 17th day of October, 1966

James A. Callahan
Notary Public in and for Humboldt County, Nevada

JAMES A. CALLAHAN
Notary Public — State of Nevada
Humboldt County
My Commission Expires Feb. 28, 1967

Scale 1" - 400'

400 0 400 800 1200 1600

T 30N, R 35E, M.D.B&M.

PROOF NO. 02592 CERTIFICATE NO. 439 ISSUED 9-22-71

FILED
Jan. 3, 1967
STATE ENGINEER'S OFFICE

MAP TO ACCOMPANY PROOF OF APPROPRIATION

By: Charles R. Foord and Aldona Lucas Foord
From: Buena Vista Creek
In: Pershing County, Nevada

02592

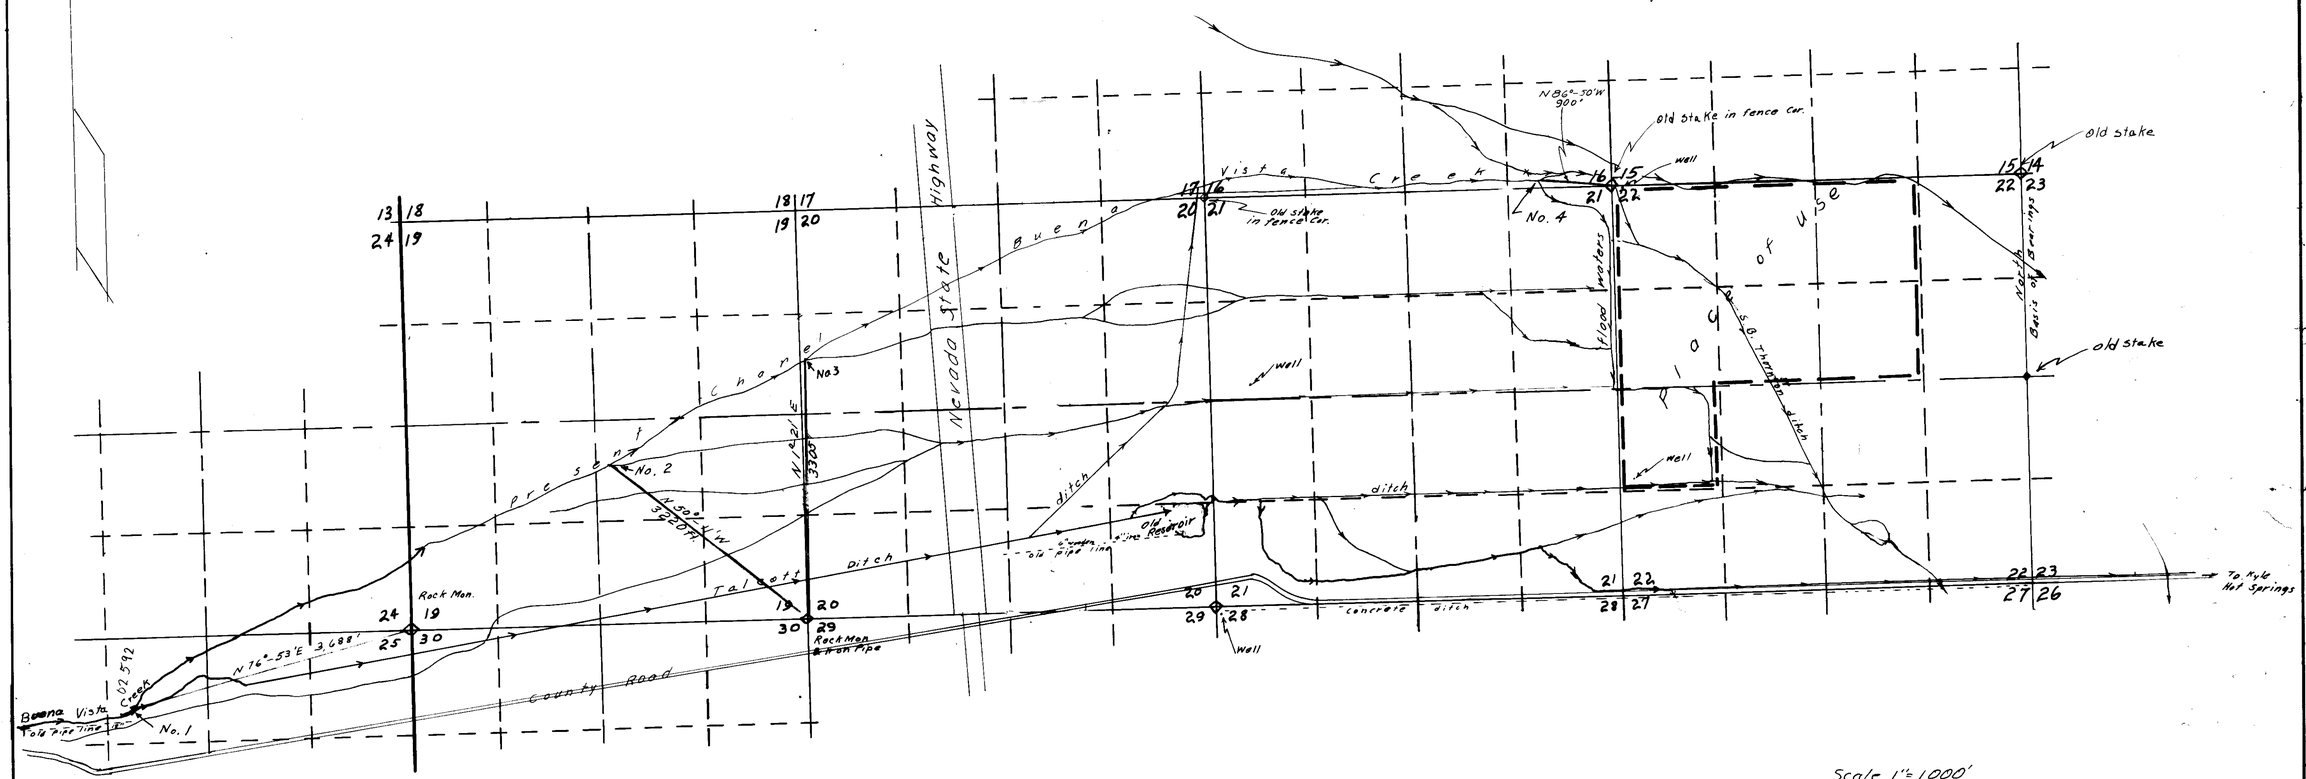

Scale 1" = 1000'

T 30 N, R 35 E, M.D.B.&M.

FILED
Jan. 3, 1967
STATE ENGINEER'S OFFICE

PROOF NO. 02592 CERTIFICATE NO. 439 ISSUED 9-22-71

MAP TO ACCOMPANY PROOF OF APPROPRIATION

By: Charles R. Foord and Aldona Lucas Foord

From: Buena Vista Creek

In: Pershing County, Nevada

02592