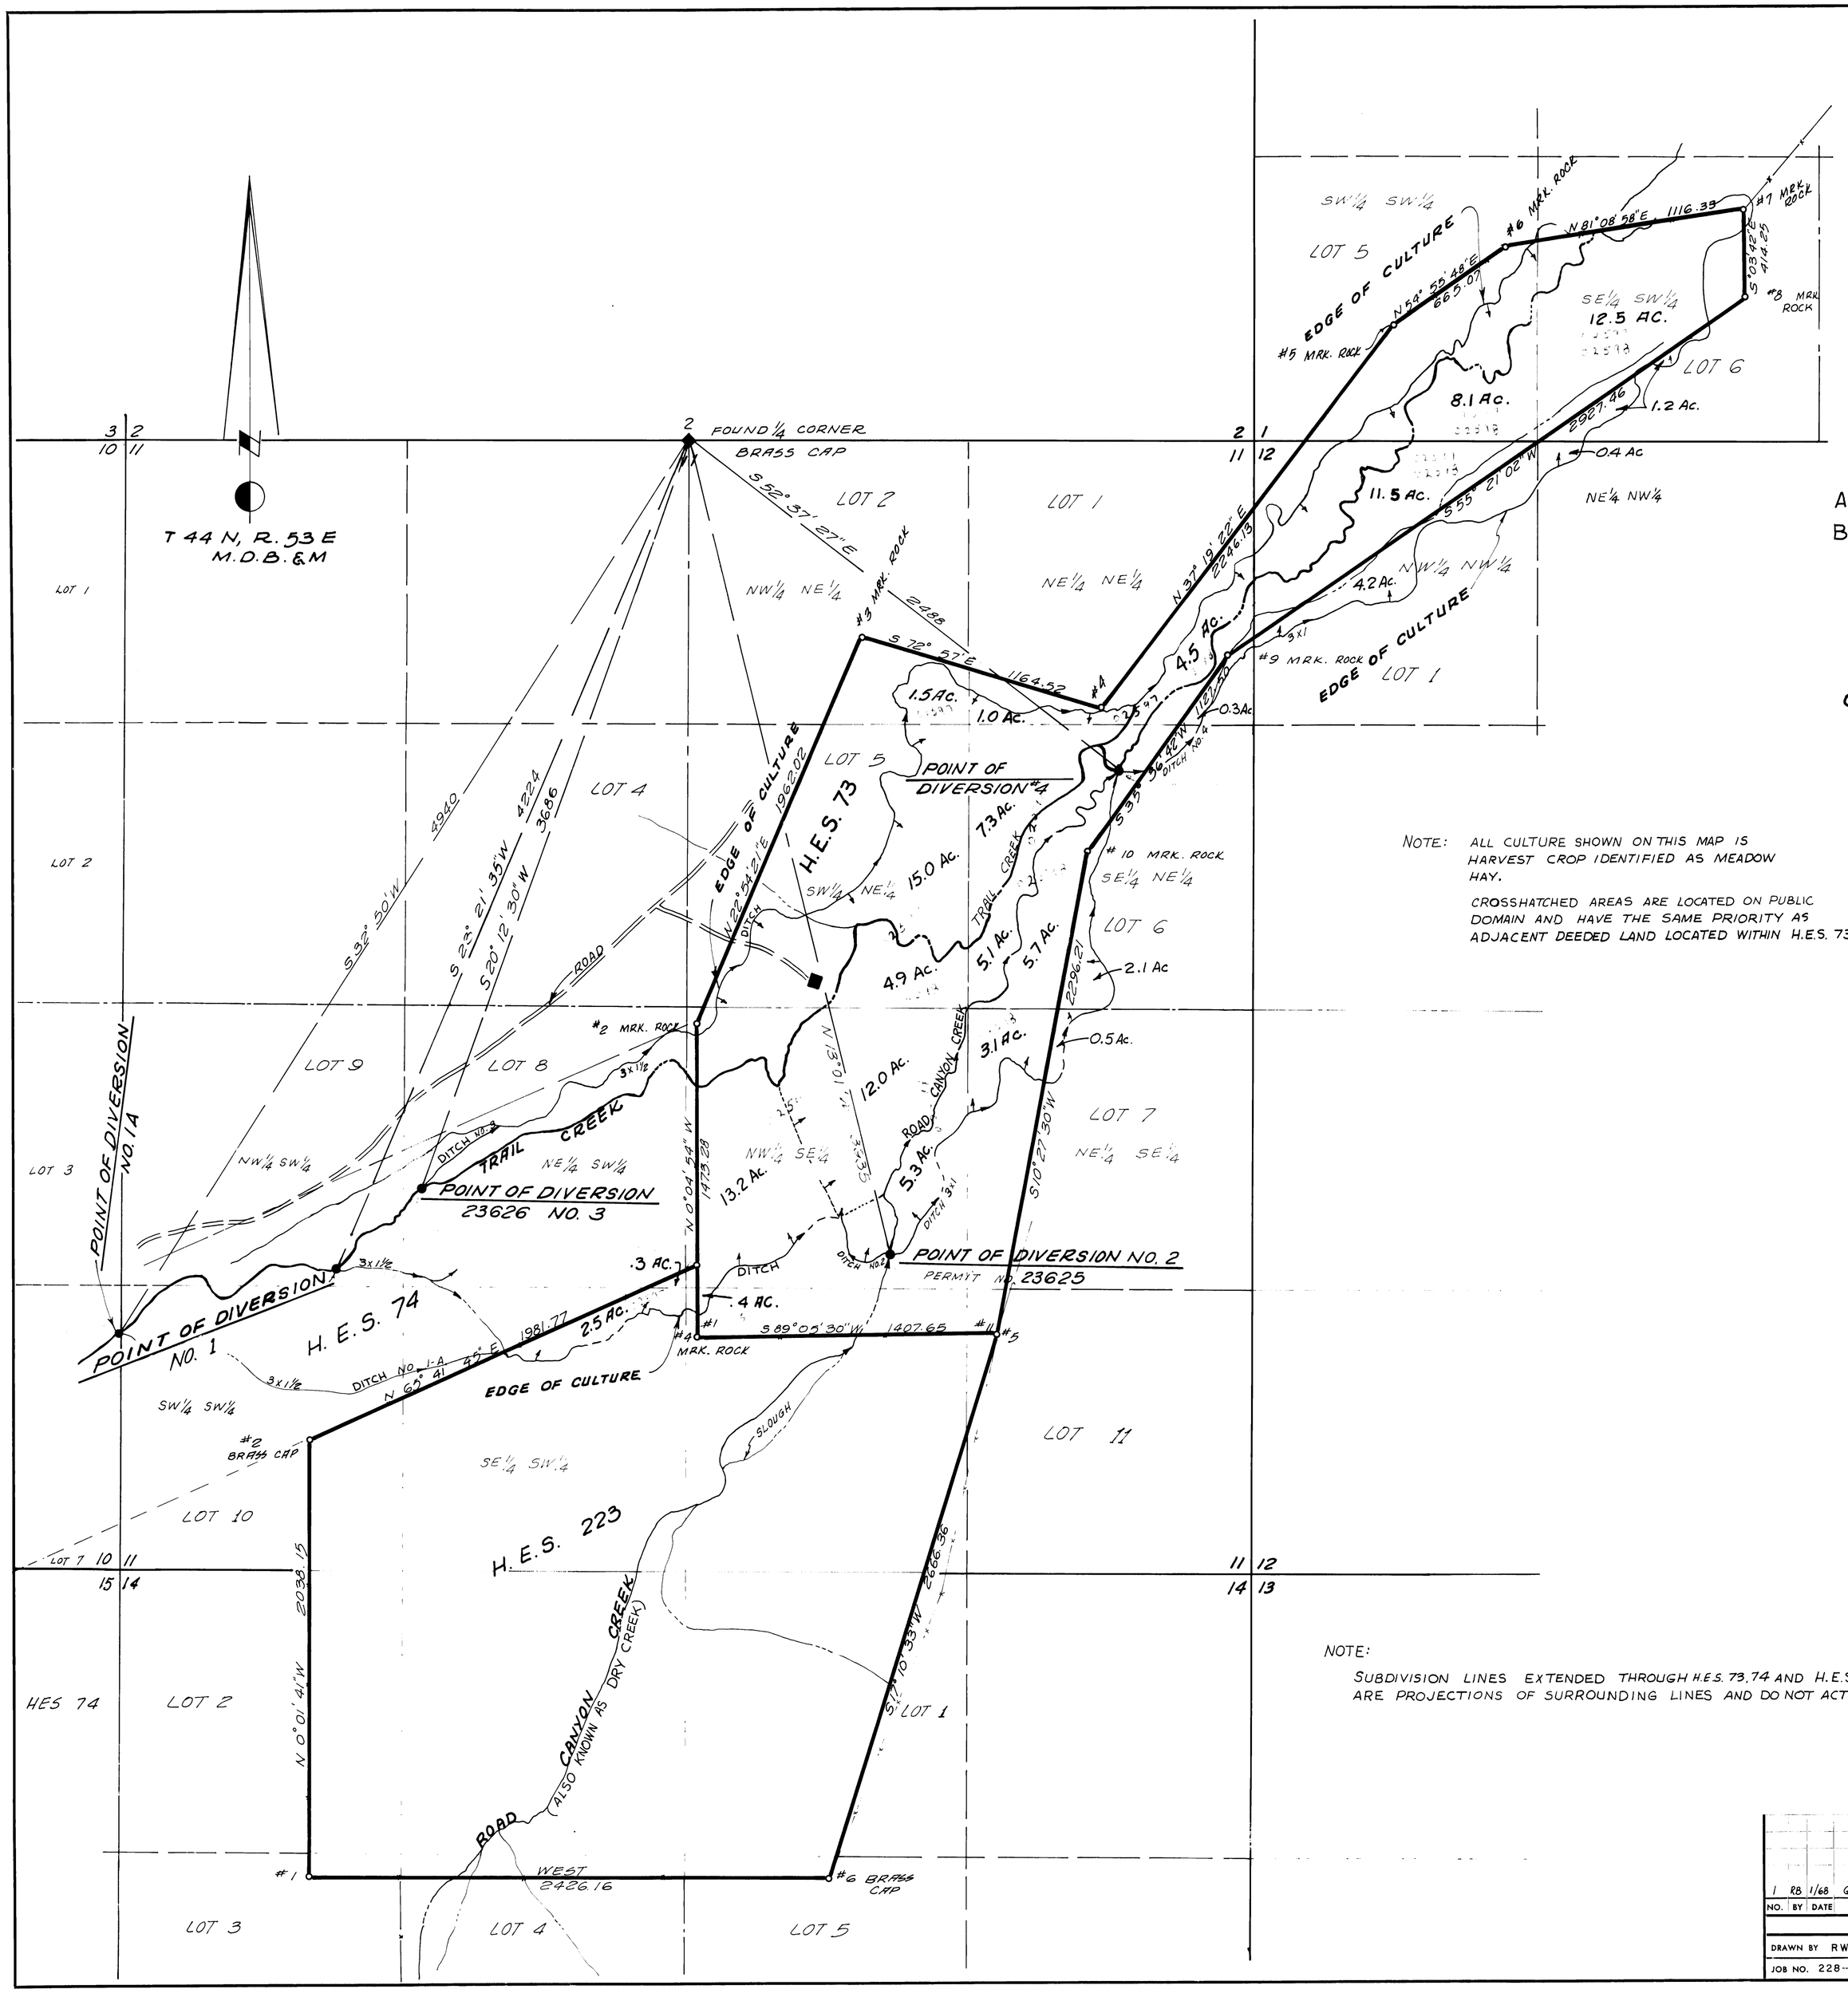

SECTION	SUBDIVISION	TNSP.	RANGE	CULT. ACRE	DESCRIPTION	DATE OF FIRST CULTURE
	TRAIL CREEK					
1	SE¼ SW¼	44 N.	53 E	12.5	MEADOW HAY	
1	SW¼ SW¼	"	"	8.1	"	
12	NW¼ NW¼	"	"	11.5	"	
11	NE¼ NE¼	"	"	5.5	"	
↑	NW¼ NE¼	"	"	1.5	"	
	SW¼ NE¼	"	"	19.9	"	
	SE¼ NE¼	"	"	12.4	"	
	NW¼ SE¼	"	"	25.2	"	
	NE¼ SW¼	"	"	.3	"	
↓	SW¼ SE¼	"	"	.4	"	
11	SE¼ SW¼	"	"	2.5	"	
				99.8 Ac.		
	ROAD CANYON CK.					
1	SE¼ SW¼	44N	53E	12.5	MEADOW HAY	
1	SW¼ SW¼	"	"	8.1	"	
12	NW¼ NW¼	"	"	11.5	"	
11	NE¼ NE¼	"	"	4.5	"	
↑	SE¼ NE¼	"	"	10.8	"	
	SW¼ NE¼	"	"	4.9	"	
↓	NE¼ SE¼	"	"	3.1	"	
11	NW¼ SE¼	"	"	17.3	"	
				72.7 Ac.		
	AREAS SHOWN IN BOTH TABULATIONS					
1	SE¼ SW¼	44N	53E	12.5	MEADOW HAY	
1	SW¼ SW¼	"	"	8.1	"	
12	NW¼ NW¼	"	"	11.5	"	
11	NE¼ NE¼	"	"	4.5	"	
11	SE¼ NE¼	"	"	5.1	"	
11	SW¼ NE¼	"	"	4.9	"	
11	NW¼ SE¼	"	"	12.0	"	
				58.6 Ac.		
	ON PUBLIC DOMAIN					
11	NE¼ SE¼	44N	53E	0.5	MEADOW HAY	
11	SE¼ NE¼	"	"	2.1	"	
11	NE¼ NE¼	"	"	0.3	"	
12	NW¼ NW¼	"	"	4.2	"	
12	NE¼ NW¼	"	"	0.4	"	
1	SE¼ SW¼	"	"	1.2	"	
				8.6 Ac.		

NOTE: ALL CULTURE SHOWN ON THIS MAP IS HARVEST CROP IDENTIFIED AS MEADOW HAY.

CROSSHATCHED AREAS ARE LOCATED ON PUBLIC DOMAIN AND HAVE THE SAME PRIORITY AS ADJACENT DEEDED LAND LOCATED WITHIN H.E.S. 73

STATE OF NEVADA }
COUNTY OF ELKO } S.S.

I, **MARK CHILTON**, BEING FIRST DULY SWORN, DEPOSE AND SAY THAT THIS MAP, CONSISTING OF ONE SHEET, HAS BEEN CORRECTLY DRAWN TO THE DESIGNATED SCALE FROM FIELD NOTES OF A SURVEY MADE UNDER MY SUPERVISION AND DIRECTION, COMPLETED THE 27 TH DAY OF MARCH, 1967; THAT IT TRULY AND CORRECTLY REPRESENTS THE PROPOSED LOCATION AND EXTENT OF THE WORKS USED TO DIVERT WATER FROM **TRAIL CREEK** AND **ROAD CANYON CREEK (DRY CREEK)** BY **GEORGE G. & ROSE S. HANSON** FOR **IRRIGATION, STOCKWATERING, & DOMESTIC PURPOSES.** THAT ALL OTHER WORKS OR STREAMS WHICH ARE CROSSED BY OR CONNECTED WITH SAID WORKS, AND THE BOUNDARY, AREA AND KIND OF CULTURE OF LANDS IRRIGATED, ARE CORRECTLY SHOWN AND DESIGNATED HEREON.

REGISTERED PROFESSIONAL ENGINEER — MARK CHILTON — LAND SURVEYOR — CIVIL — NO. 1401A — STATE OF NEVADA

Mark Chilton
STATE WATER RIGHT SURVEYOR #278

SUBSCRIBED AND SWORN TO BEFORE ME THIS 20TH DAY OF DEC., 1967

Leora Bernadot
NOTARY PUBLIC IN AND FOR ELKO COUNTY, NEV.

LEORA BERNADOT
Notary Public - State of Nevada
Elko County, Nevada
My Commission Expires May 7, 1970

NOTE:
SUBDIVISION LINES EXTENDED THROUGH H.E.S. 73, 74 AND H.E.S. 223 ARE PROJECTIONS OF SURROUNDING LINES AND DO NOT ACTUALLY EXIST.

0 400 800 1200 1600 2000
SCALE 1" = 400'

MAP
TO ACCOMPANY PROOF OF APPROPRIATION
FOR
IRRIGATION, STOCKWATER, & DOMESTIC
BY
GEORGE G. AND ROSE S. HANSON
FROM TRAIL CREEK AND ROAD CANYON (DRY) CREEK

NO.	BY	DATE	DESCRIPTION	CHK'D	APP'D
1	RB	1/68	GENERAL REVISION	RW	MC

REVISIONS

DRAWN BY RW | APPROVED BY MC
JOB NO. 228-001 | DATE DEC. 1967

CHILTON ENGINEERING
WESTERN PACIFIC BLDG. ELKO, NEVADA

W-67077 | 1

02598 FILE UNDER → 02597